Strictly Confidential

VIDHANA SOUDHA

BANGALORE.

REPORT OF THE COMMITTEE

Constituted in

G.O. No. P.W. 2771-77, DATED 2ND JULY 1956

December 1956

Volume IV—DRAWINGS

BANGALORE:
PRINTED BY THE DIRECTOR OF PRINTING, STATIONERY AND
PUBLICATIONS AT THE GOVERNMENT PRESS
1957.

Strictly Confidential

VIDHANA SOUDHA

BANGALORE

REPORT OF THE COMMITTEE

Constituted in

G.O. No. P.W. 2771-77, DATED 2ND JULY 1956

December 1956

Volume IV—DRAWINGS

BANGALORE :
PRINTED BY THE DIRECTOR OF PRINTING, STATIONERY AND
PUBLICATIONS AT THE GOVERNMENT PRESS
1957

CONTENTS

1. Series A.—A_1 to A_4 ... Relating to Parliament House.
2. Series B.—B_1 to B_{10} ... Relating to original Scheme of Rs. 50 lakhs.
3. Series C.—C_1 to C_{11} ... Relating to Sanctioned Scheme of Rs. 130 lakhs, with periodical modifications.
4. Series D.—D_1 to D_5 ... Detailed drawings of important features, as executed.

Note.—Drawings in Series B and in Series C, have been interlaced for depicting a comparative study of the changes effected.

VOLUME IV

Drawings

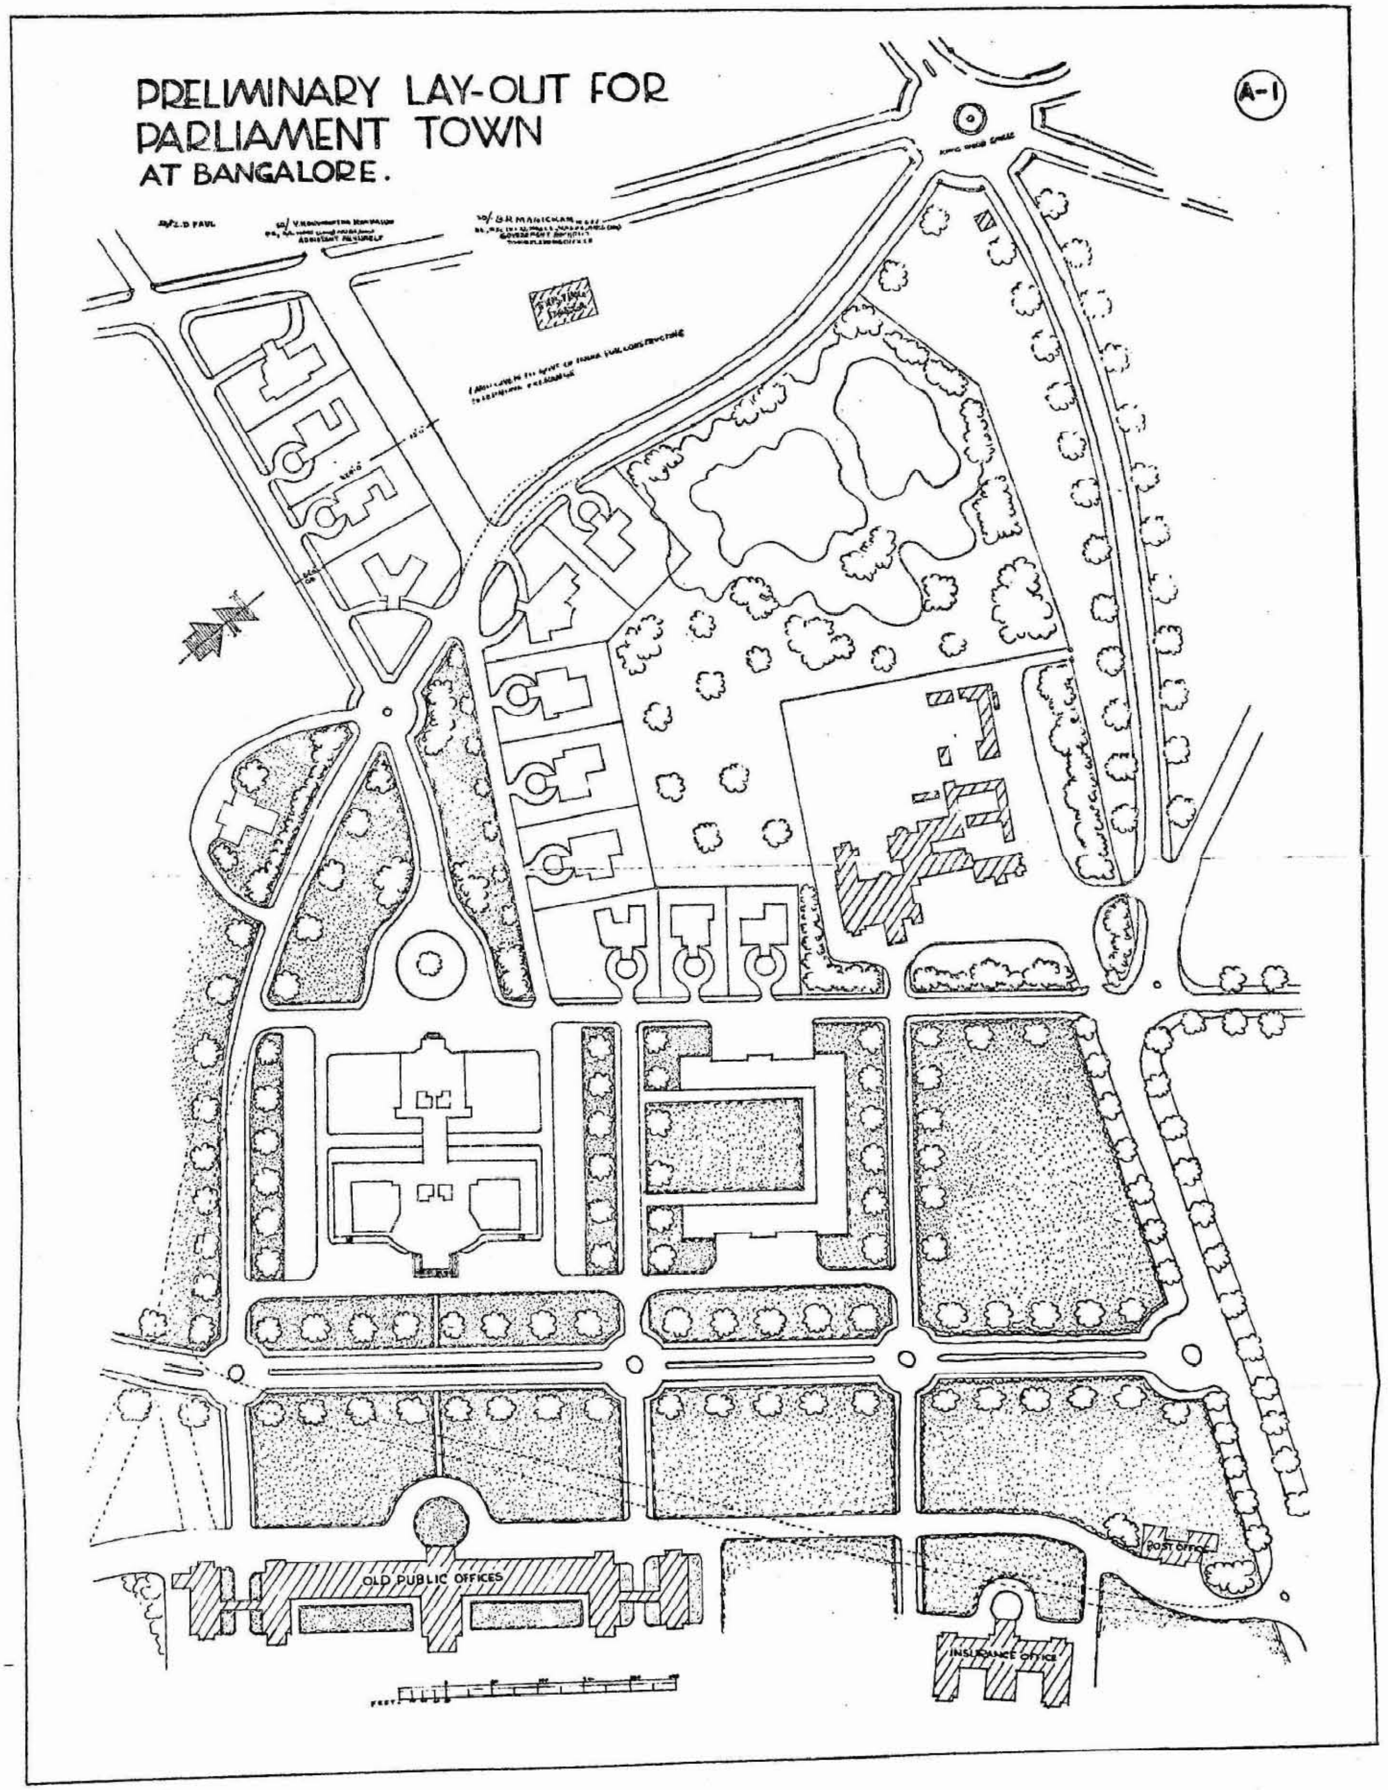
PRELIMINARY LAY-OUT FOR
PARLIAMENT TOWN
AT BANGALORE.
A-1
OLD PUBLIC OFFICES
INSURANCE OFFICE
POST OFFICE

2097

A-2

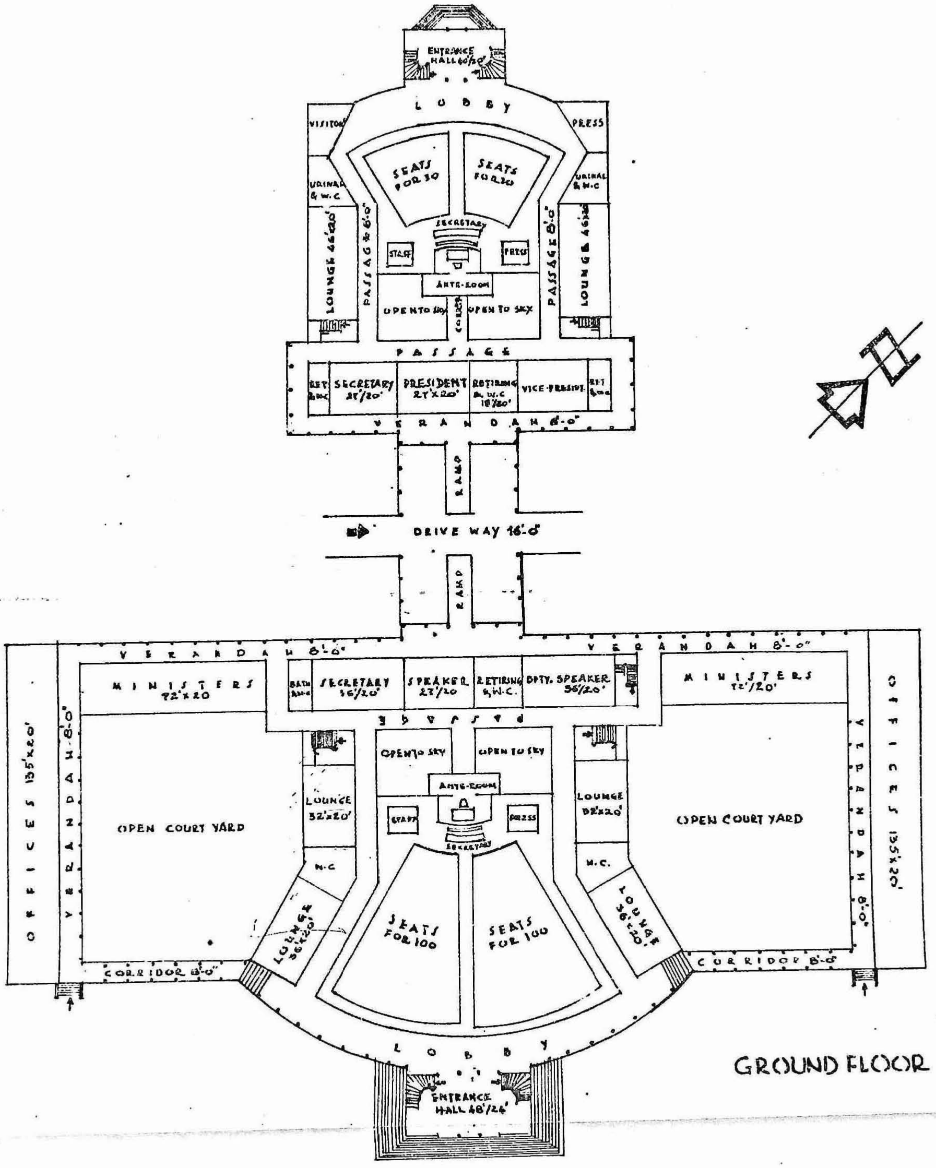

GROUND FLOOR

PARLIAMENT HOUSE BANGALORE

SCALE. 1" = 32'-0"
DRAWN BY. AN.S.
TRACED BY. T.N.K.

SD. V. HANUMANTHARAO NAIDU 21-3-'50
ASST. ARCHITECT.

SD. B.R. MANICKAM 21.3.'50
GOVT. ARCHITECT

P.Z.S., Govt Press, Bangalore.

A-3

2097

PLINTH AREA

LOWER HOUSE

	G.F.	F.F.
AUDITORIUM	8.600 SFT.	
LOUNGES	4.600;	4.600 SFT.
OFFICES	6.300;	6.300 "
SPEAKER & MINISTERS	6.500;	6.500
CORRIDORS & PASSAGE	15,000,	15,000
TOTAL	41,000,	32.400

DINING HALL 5.000

UPPER HOUSE

	G.F	F.F.
AUDITORIUM	4,000.	
LOUNGES & VISITORS.	3.900	3.900
PRESIDENT & SECY.	2.800.	2.800
CORRIDOR & PASSAGE	7.000-	7.000
TOTAL	17.700 -	13.700

ABSTRACT

LOWER HOUSE	73.400 SFT.
UPPER HOUSE	31,400 "
DINING HALL	5,000 "
TOTAL	1,09,800 SFT.

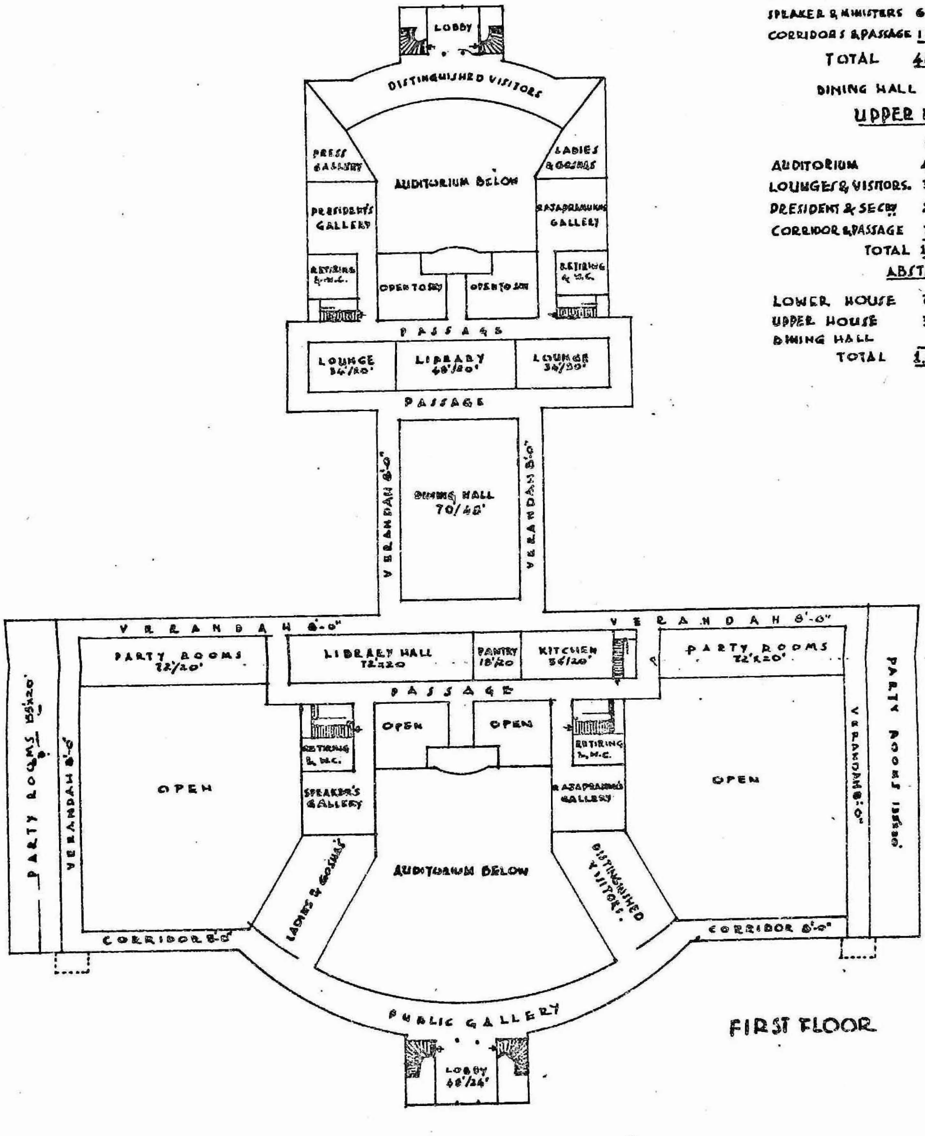

FIRST FLOOR

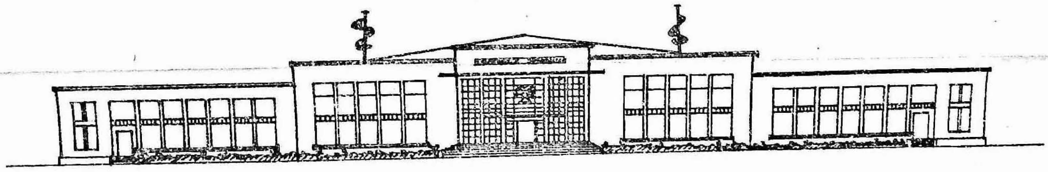

FRONT ELEVATION

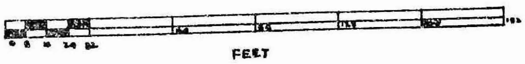

PARLIAMENT HOUSE
BANGALORE

DRAWN BY. A.V.S.
TRACED BY. T.N.K.

SD. V. HANUMANTHARAO NAIDU 24.3.50
ASST. ARCHITECT

SD. B.R. MANICKAM 31.3.50
GOVT. ARCHITECT.

P.Z.S., Govt. Press, Bangalore.

A-4

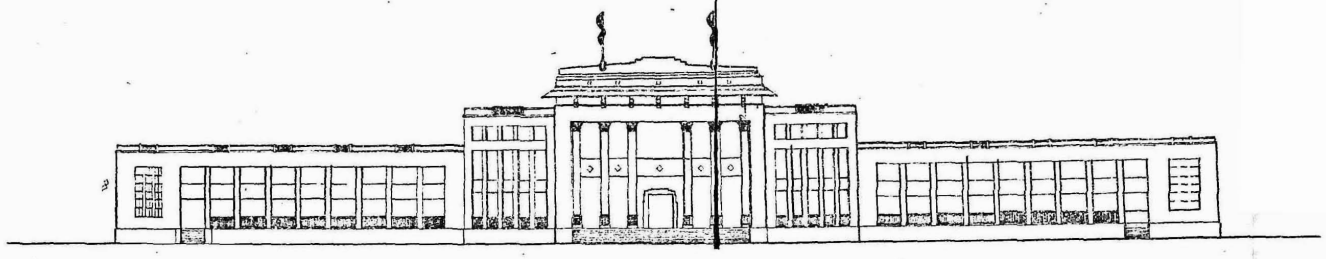

FRONT ELEVATION

HOUSE OF LEGISLATURE
BANGALORE. SCALE-1"=16'

(Sd) V. ...
ASSISTANT ARCHITECT

(Sd) ...
GOVERNMENT ARCHITECT

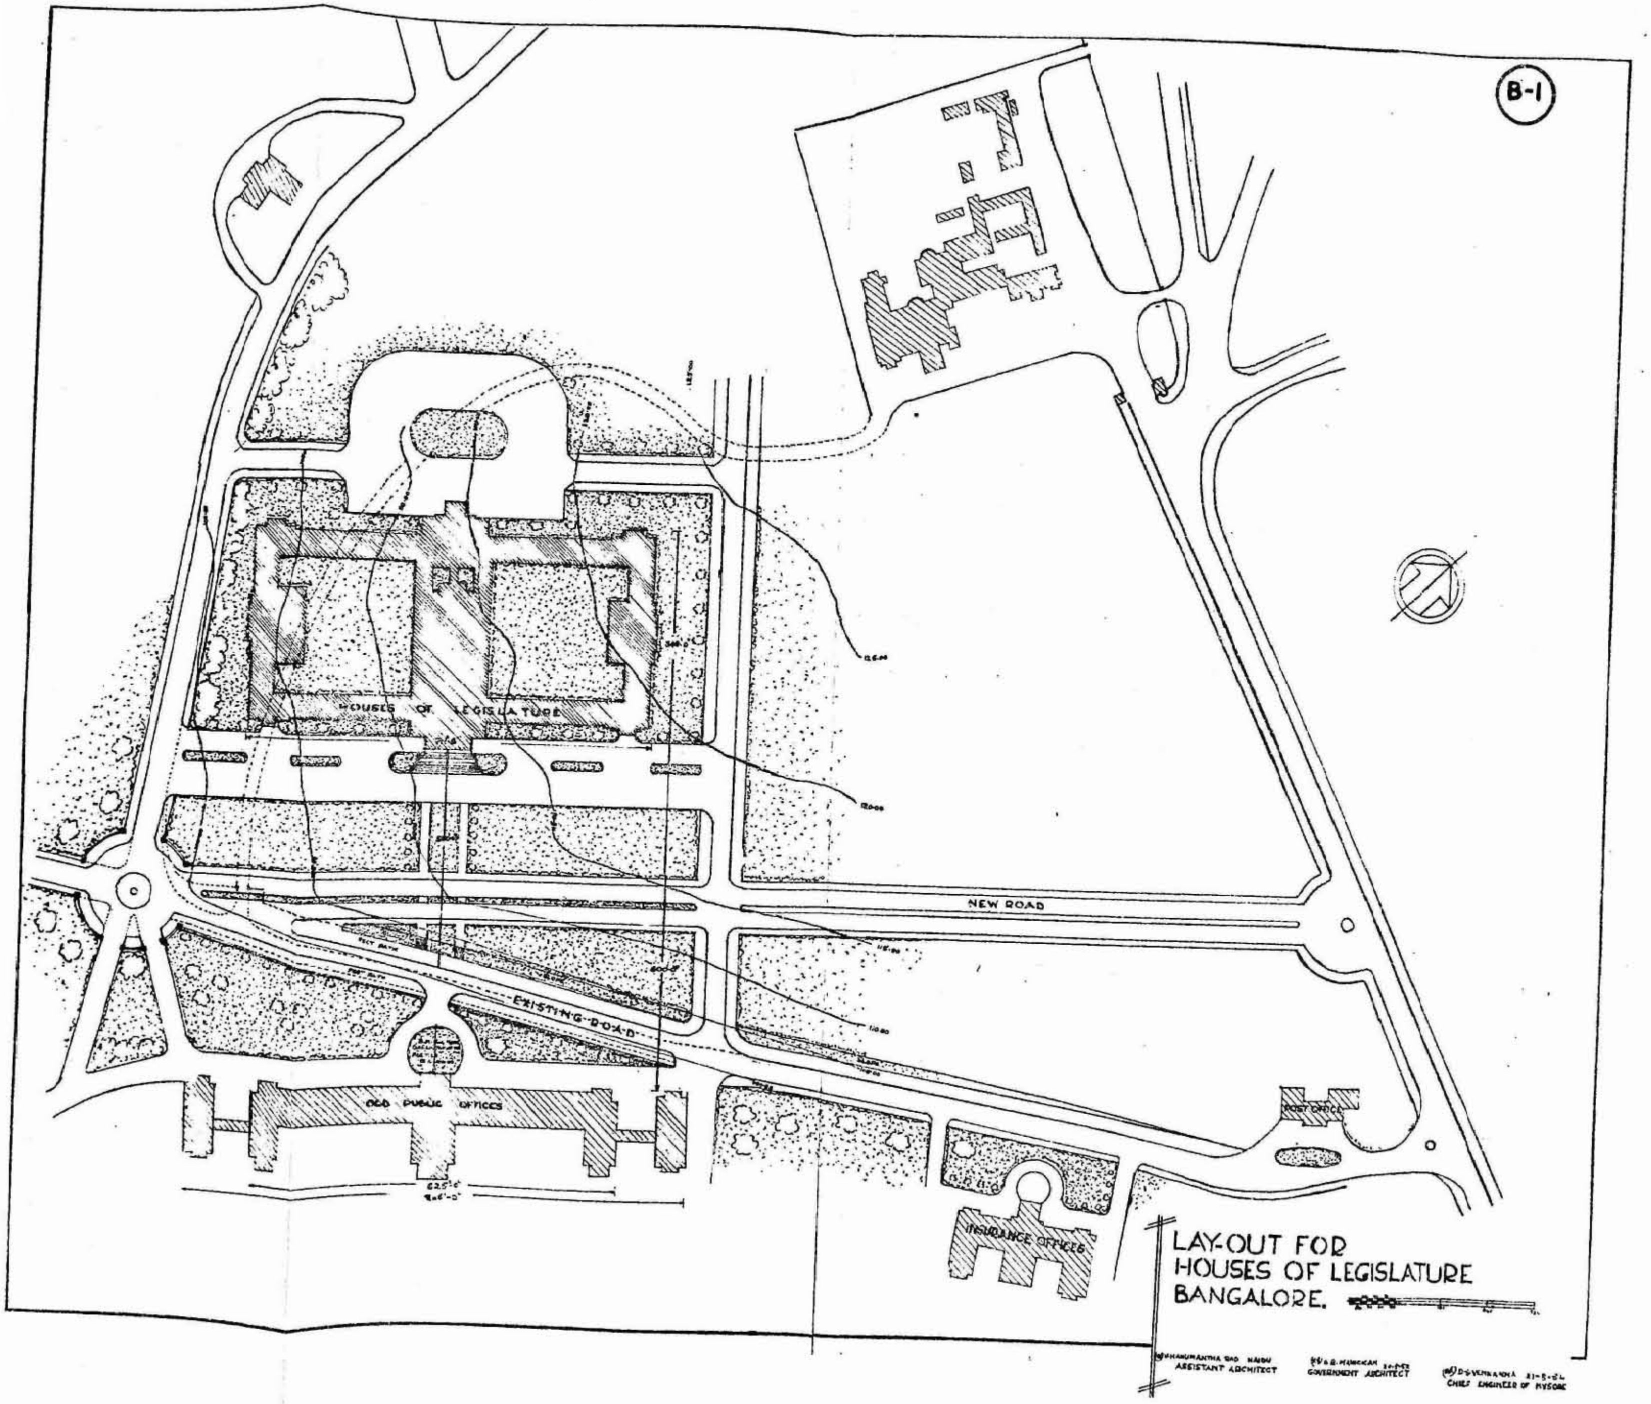
B-1
HOUSES OF LEGISLATURE
NEW ROAD
EXISTING ROAD
OLD PUBLIC OFFICES
POST OFFICE
INSURANCE OFFICES
LAY-OUT FOR
HOUSES OF LEGISLATURE
BANGALORE.
ASSISTANT ARCHITECT
GOVERNMENT ARCHITECT
CHIEF ENGINEER OF MYSORE

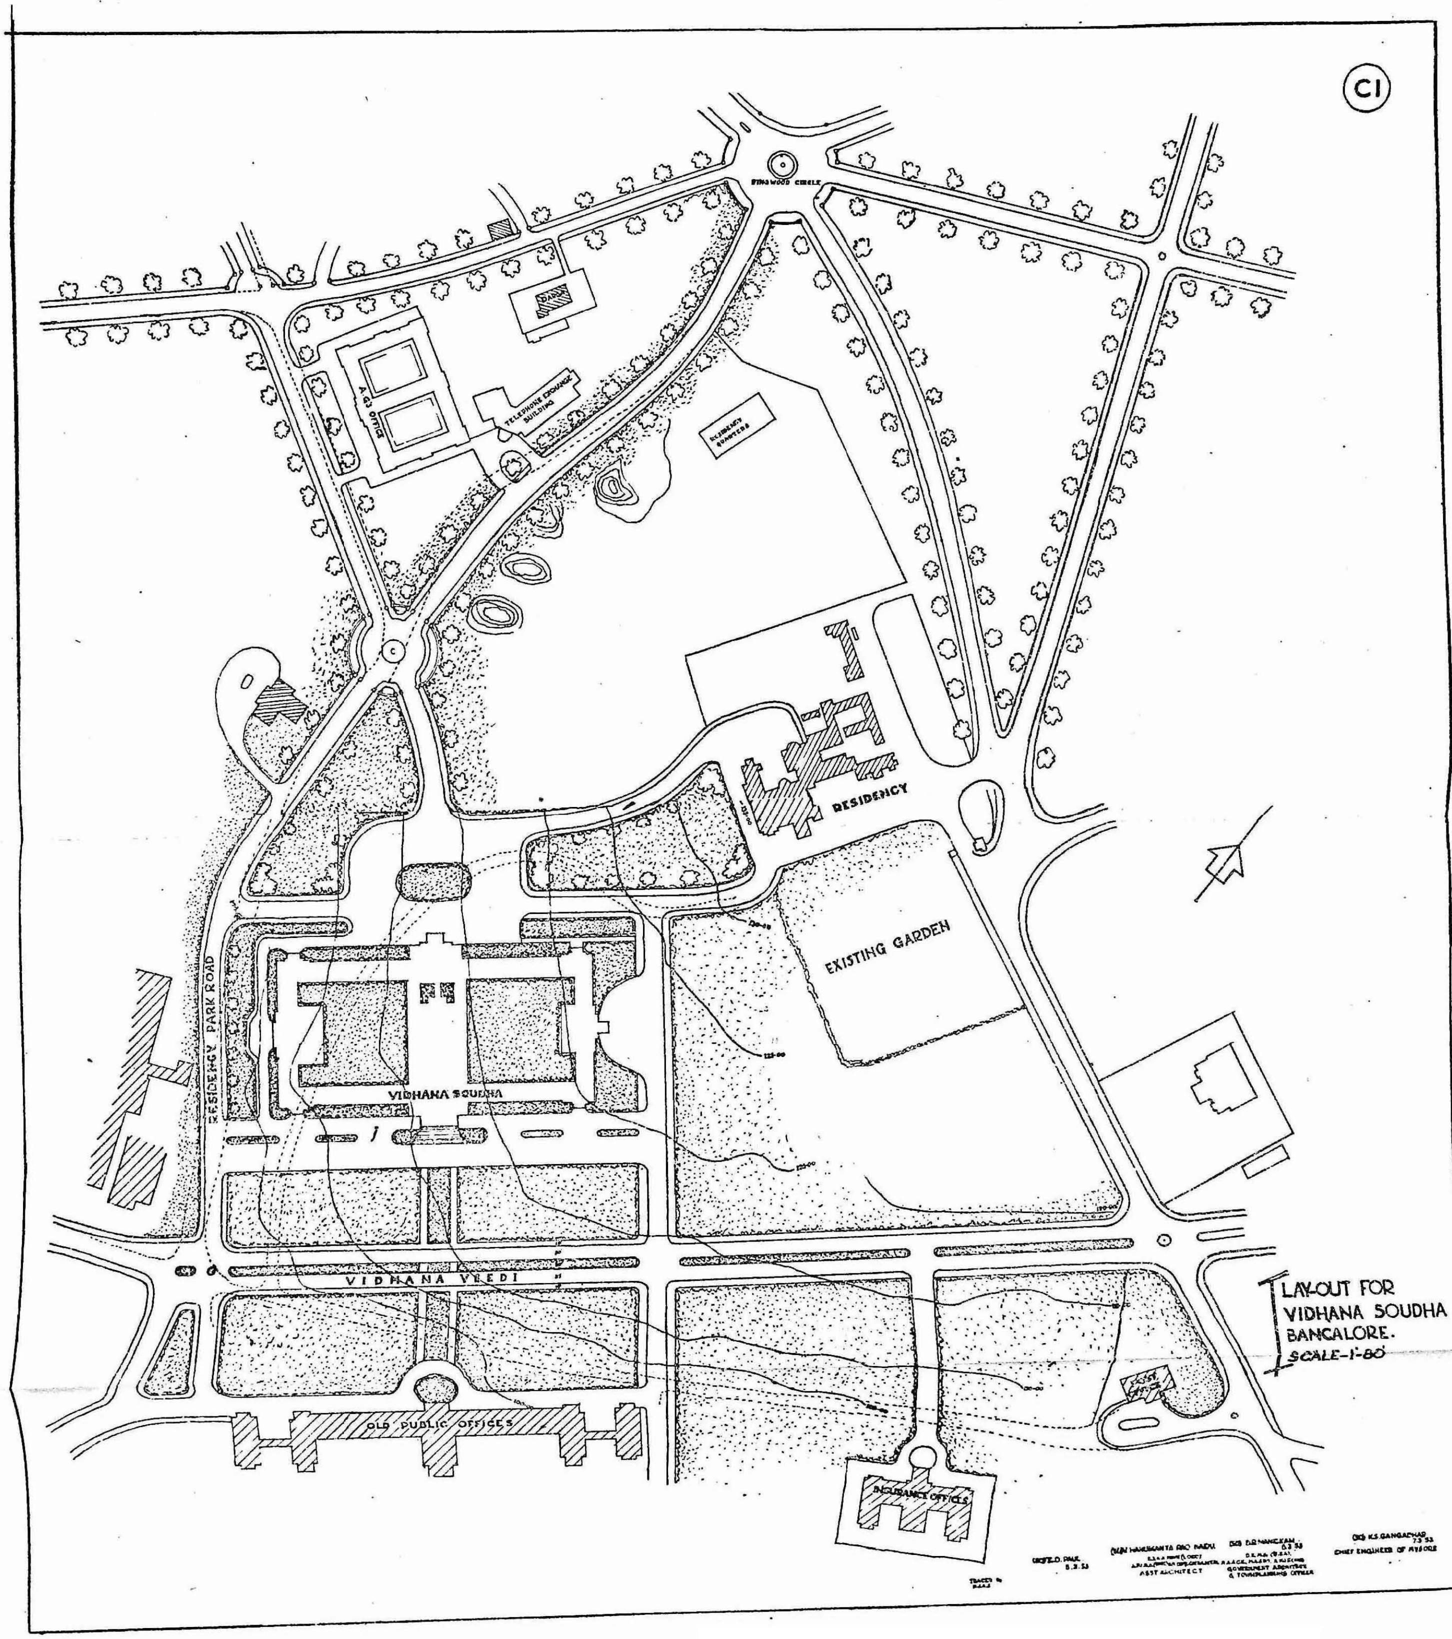
C1
TELEPHONE EXCHANGE BUILDING
A.G.'S OFFICE
RESIDENCY
EXISTING GARDEN
RESIDENCY PARK ROAD
VIDHANA SOUDHA
VIDHANA VEEDI
OLD PUBLIC OFFICES
INSURANCE OFFICES
LAY-OUT FOR
VIDHANA SOUDHA
BANGALORE.
SCALE-1-80
ASST ARCHITECT
GOVERNMENT ARCHITECT
& TOWNPLANNING OFFICER
K.S. GANGADHAR
CHIEF ENGINEER OF MYSORE

2097 VS 1

B-2

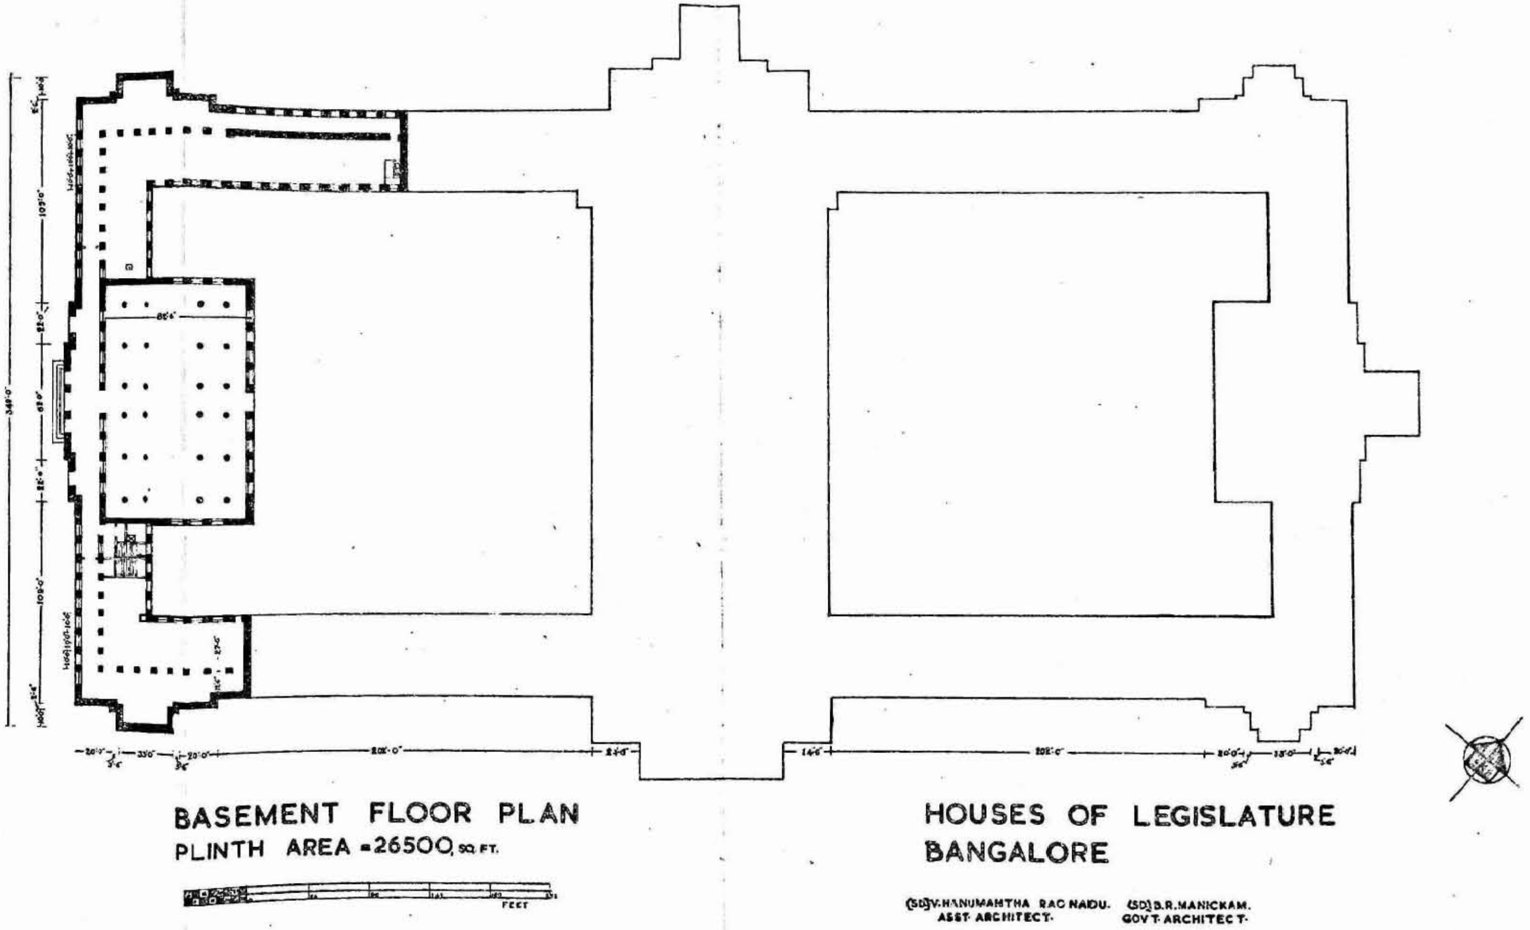

BASEMENT FLOOR PLAN

PLINTH AREA = 26500 SQ. FT.

HOUSES OF LEGISLATURE BANGALORE

(SD) V. HANUMANTHA RAO NAIDU. ASST. ARCHITECT.

(SD) B. R. MANICKAM. GOVT. ARCHITECT.

2097
VS 8

C2

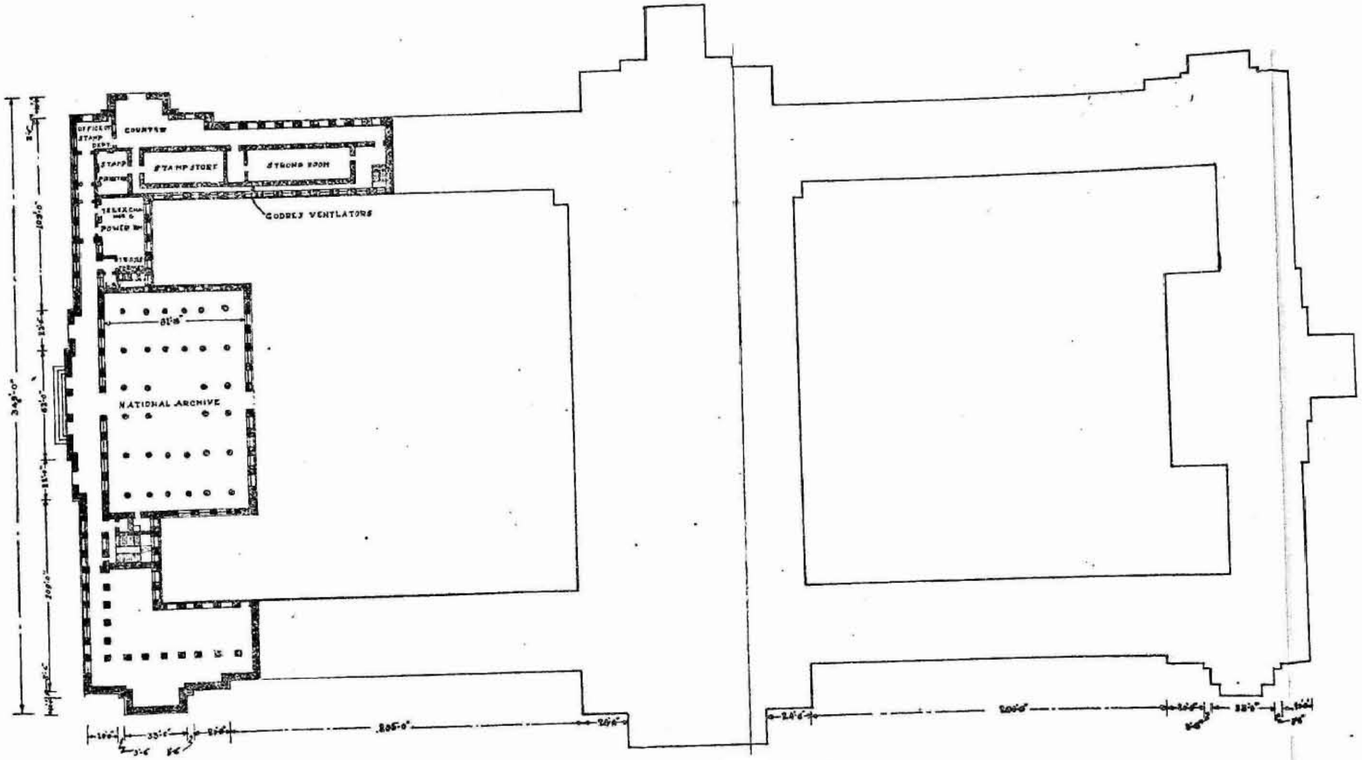

BASEMENT FLOOR PLAN

VIDHANA SOUDHA

BANGALORE

SCALE - 1"=32'

PLINTH AREA - 32,810 Sq. Ft.

TRACED BY H.B.A.S.

ASST. ARCHITECT

GOVT. ARCHITECT

CHIEF ENGINEER

B-3

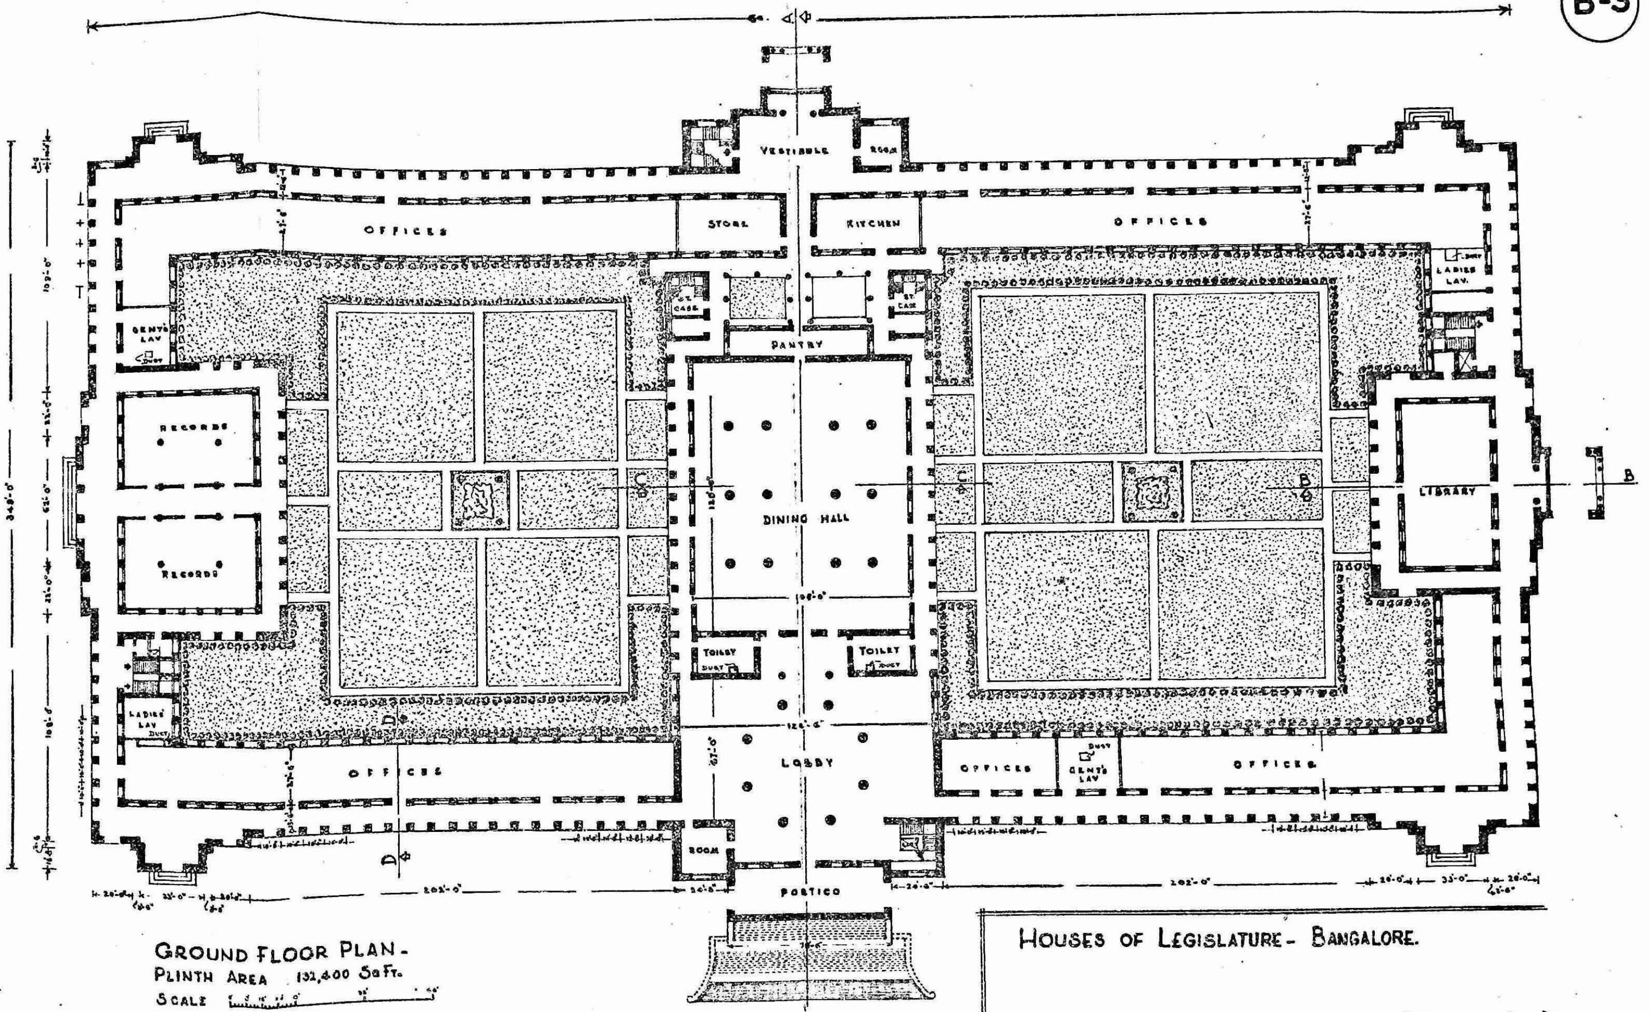

GROUND FLOOR PLAN -
PLINTH AREA 132,400 SQ FT.
SCALE

HOUSES OF LEGISLATURE - BANGALORE.

Sd/- D. S. VENKANNA (27-8-52)

ASSISTANT ARCHITECT.

GOVERNMENT ARCHITECT & TOWN PLANNING OFFICER.

CHIEF ENGINEER OF MYSORE.

P.Z.S., Govt. Press, Bangalore.

C3

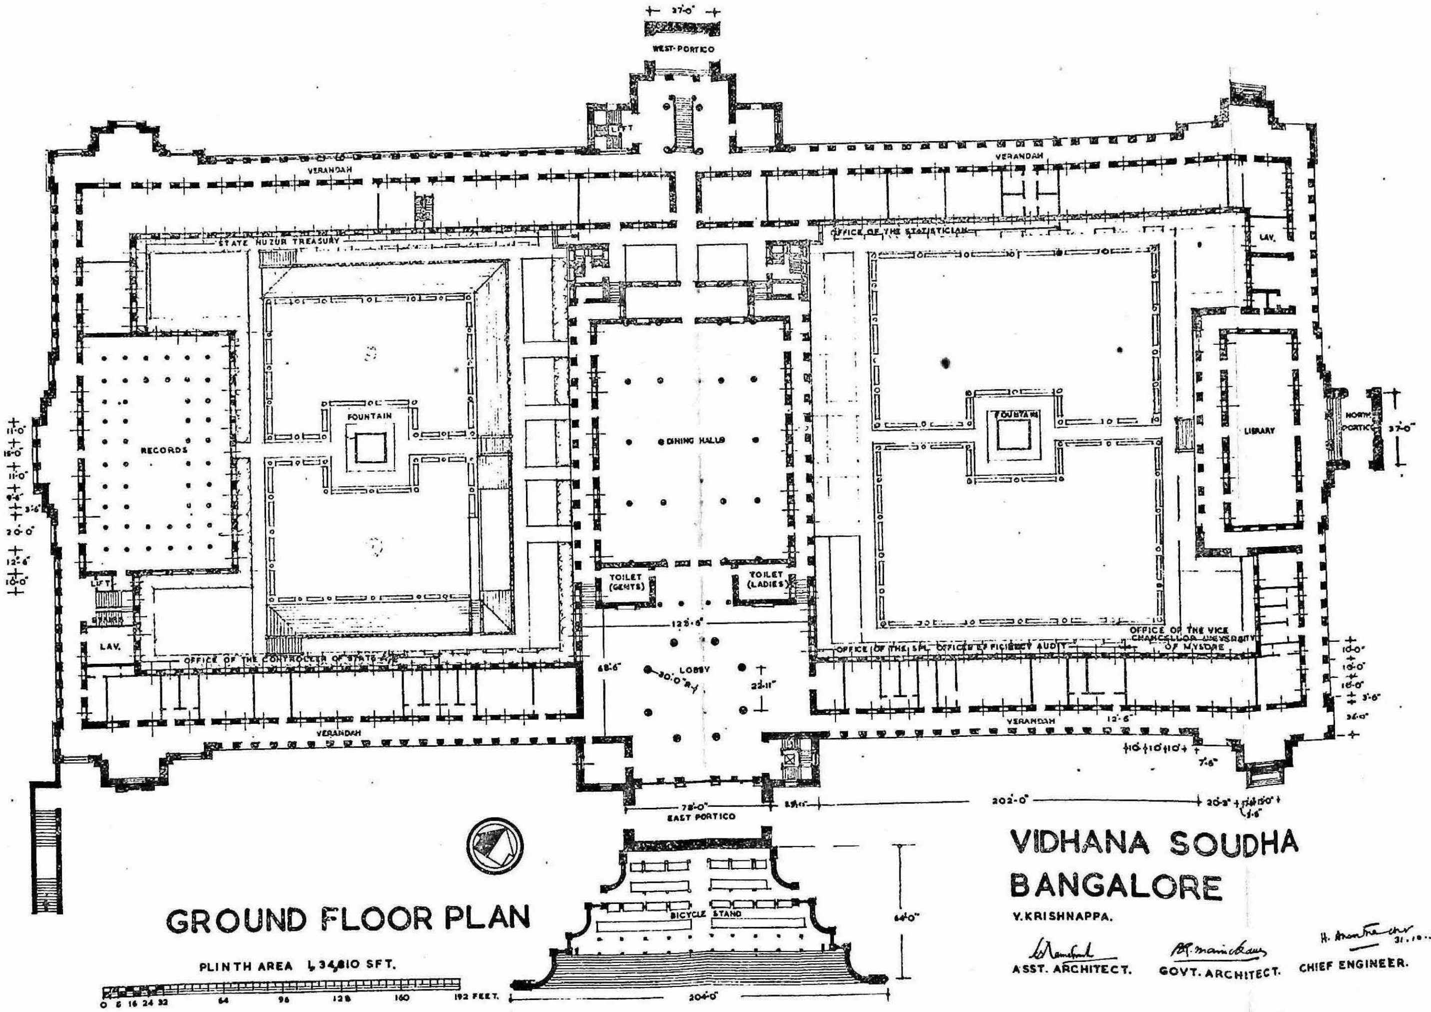

GROUND FLOOR PLAN

PLINTH AREA 1,34,810 SFT.

0 8 16 24 32 64 96 128 160 192 FEET.

VIDHANA SOUDHA BANGALORE

V. KRISHNAPPA.

ASST. ARCHITECT. GOVT. ARCHITECT. CHIEF ENGINEER.

2097
V5B

B-4

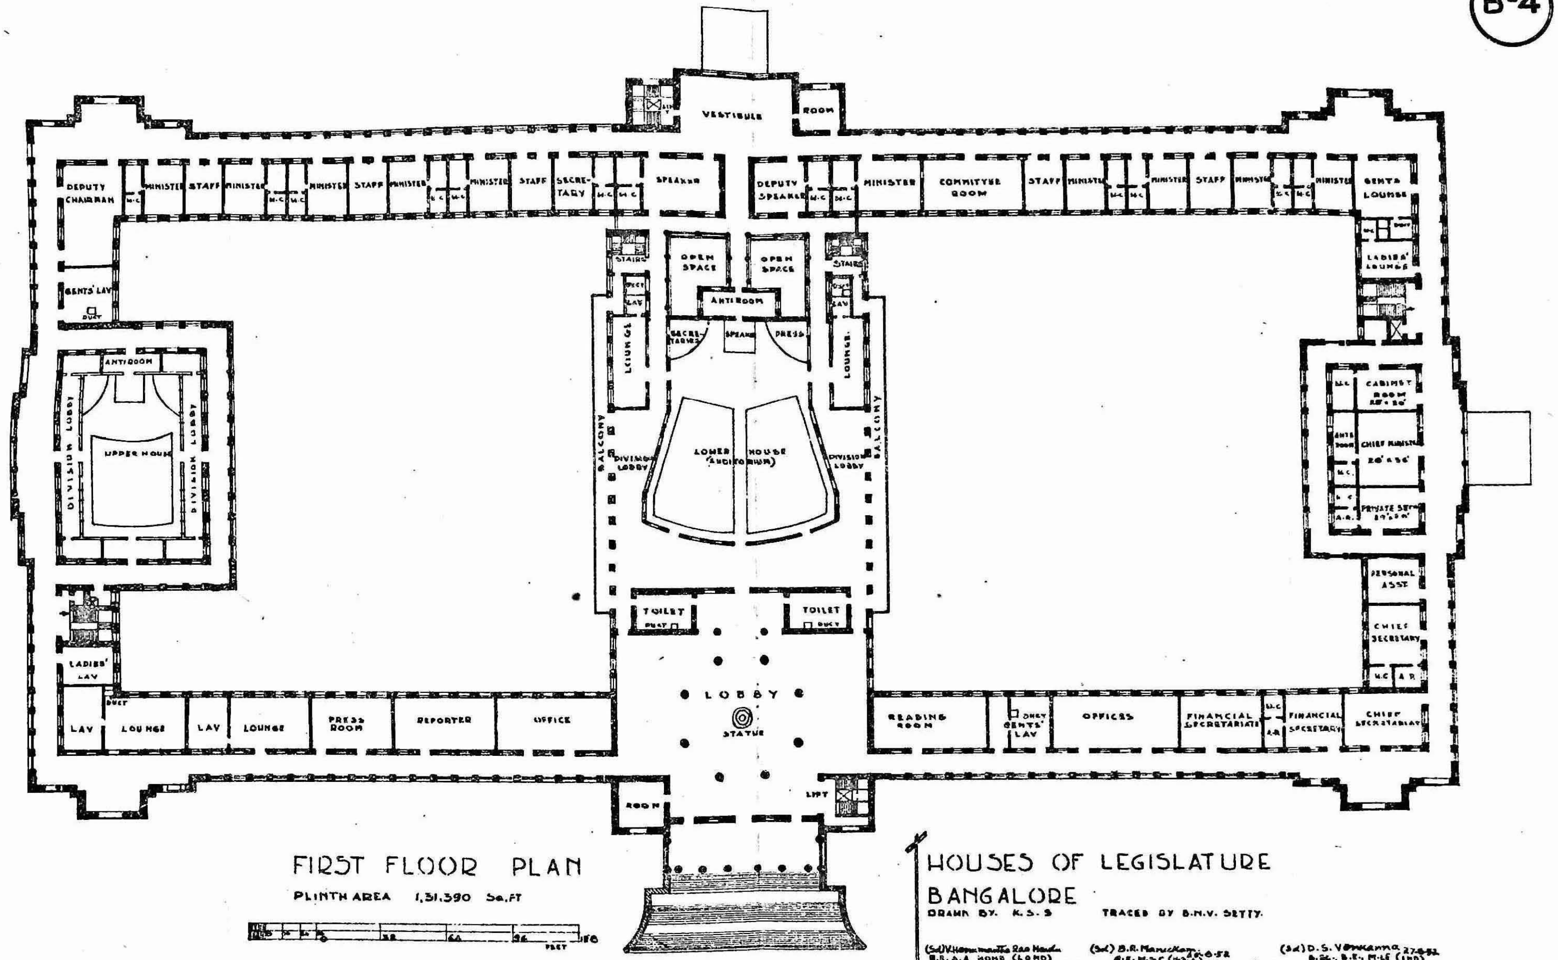

FIRST FLOOR PLAN

PLINTH AREA 1,31,390 Sq.FT

HOUSES OF LEGISLATURE
BANGALORE

DRAWN BY. K.S.S   TRACED BY B.N.V. SETTY.

(Sd) V. Hanumantha Rao Naidu B.S.A.A HONS (LOND) A.R.I.B.A (Res) BP.Dipl (LOND) ASST ARCHITECT	(Sd) B.R. Manickam 20.8.52 B.E. M.Sc (U.S.A) M.A.S.C.E., M.A.I.D., A.M.I.E (IND) GOVT. ARCHITECT	(Sd) D.S. Venkanna 27.8.52 B.Sc., B.E., M.I.E (IND) CHIEF. ENGINEER.

P.Z.S. Govt Press, Bangalore.

C4

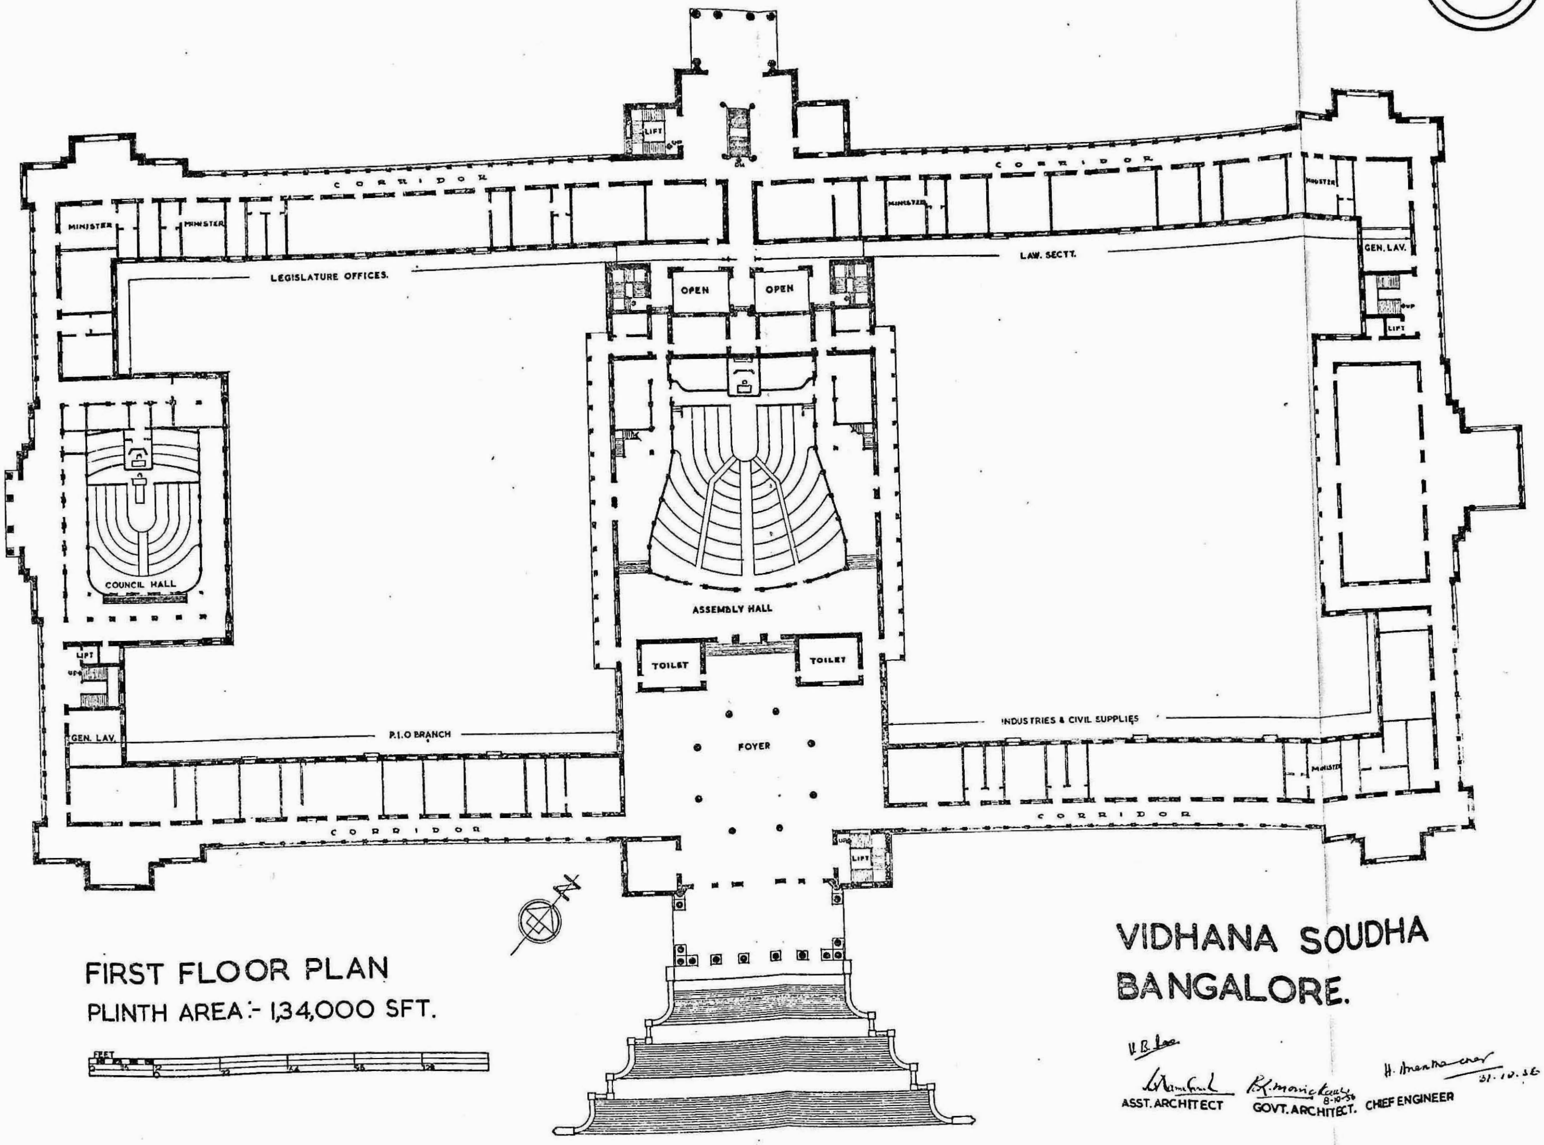

FIRST FLOOR PLAN

PLINTH AREA :- 1,34,000 SFT.

FEET

VIDHANA SOUDHA BANGALORE.

ASST. ARCHITECT GOVT. ARCHITECT. CHIEF ENGINEER

2097
VS
4

B-5

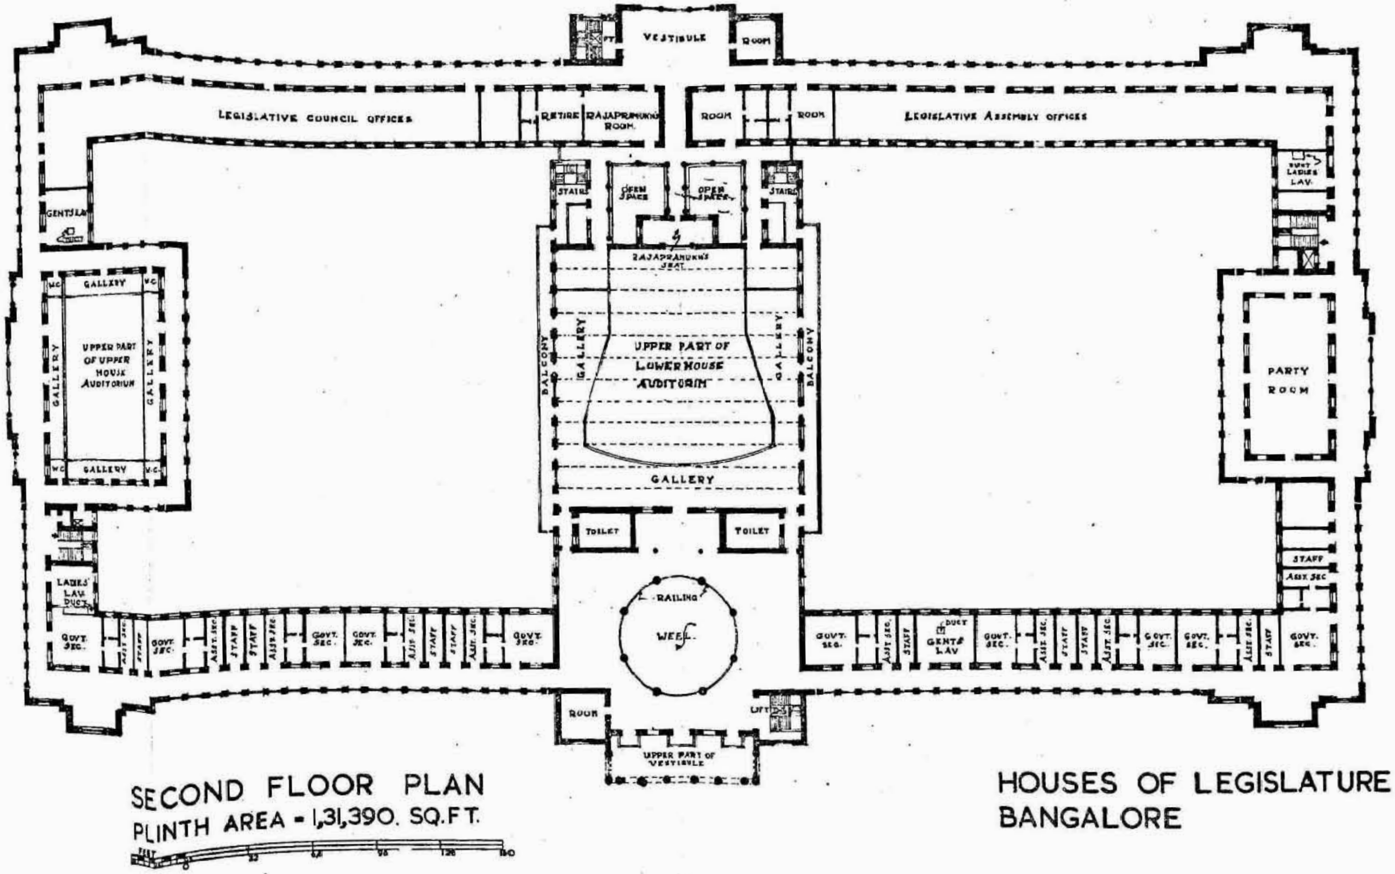

SECOND FLOOR PLAN
PLINTH AREA - 1,31,390. SQ.FT.

HOUSES OF LEGISLATURE
BANGALORE

(SD) V. HANUMANTA RAO NAIDU, ASST. ARCHITECT. (SD) B.R. MANICKAM, GOVT. ARCHITECT. (SD) D. S. VENKANNA, CHIEF ENGINEER

P.Z.S., Govt. Press, Bangalore.

567

C5

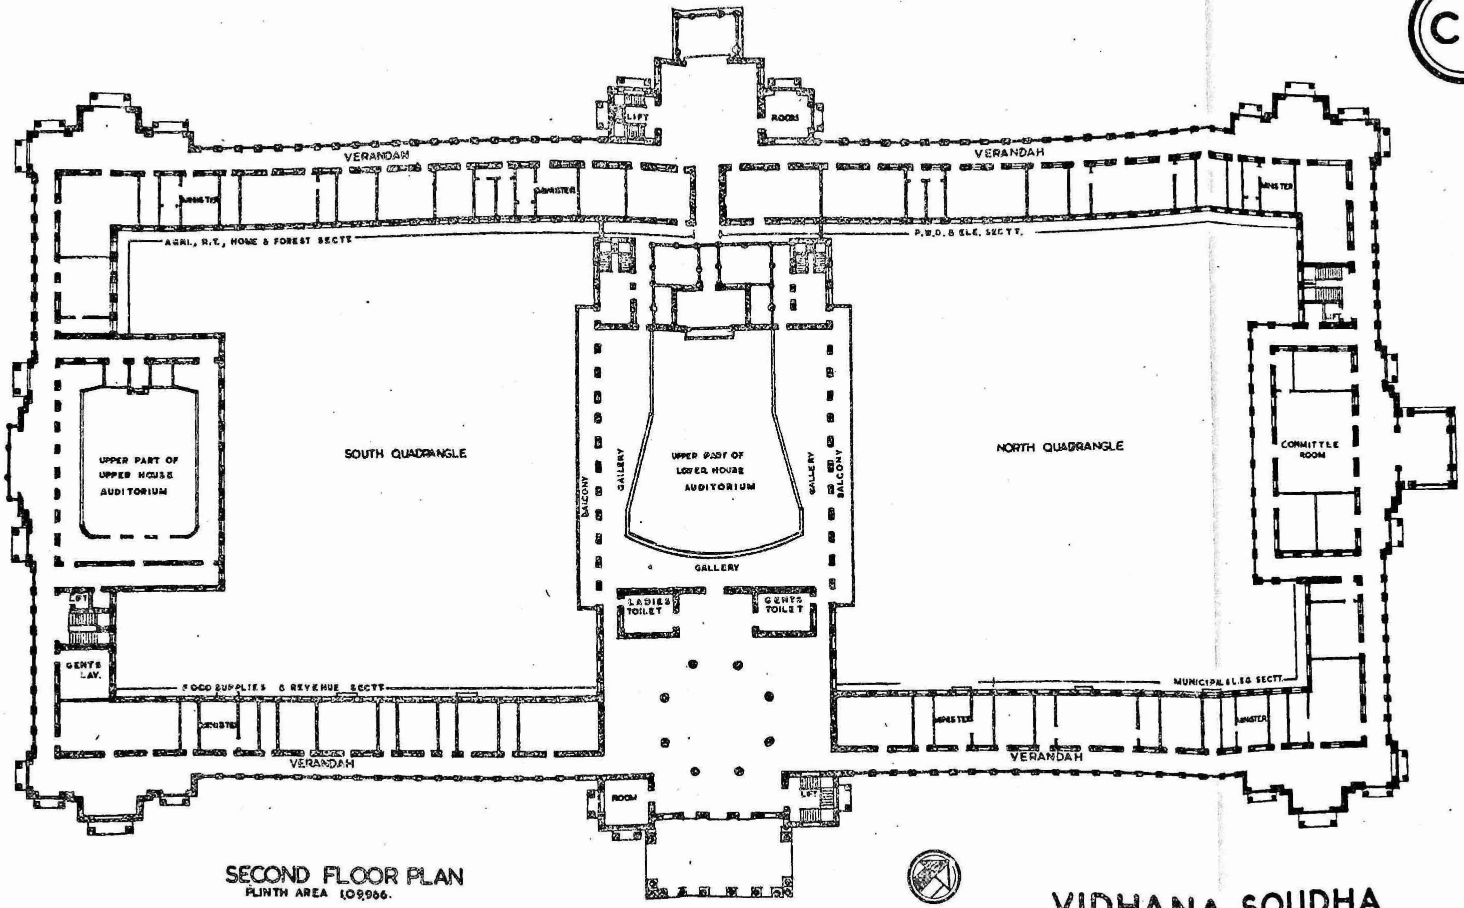

SECOND FLOOR PLAN
PLINTH AREA 1,09,966.

0 8 16 24 32 64 96 128 160 192 FEET.

VIDHANA SOUDHA
BANGALORE.

V.KRISHNAPPA & T.N.KRISHNA MURTHY.

[signature]	[signature] 8-10-56	[signature] 31-10-56
ASSISTANT ARCHITECT.	GOVT ARCHITECT.	CHIEF ENGINEER

C.6

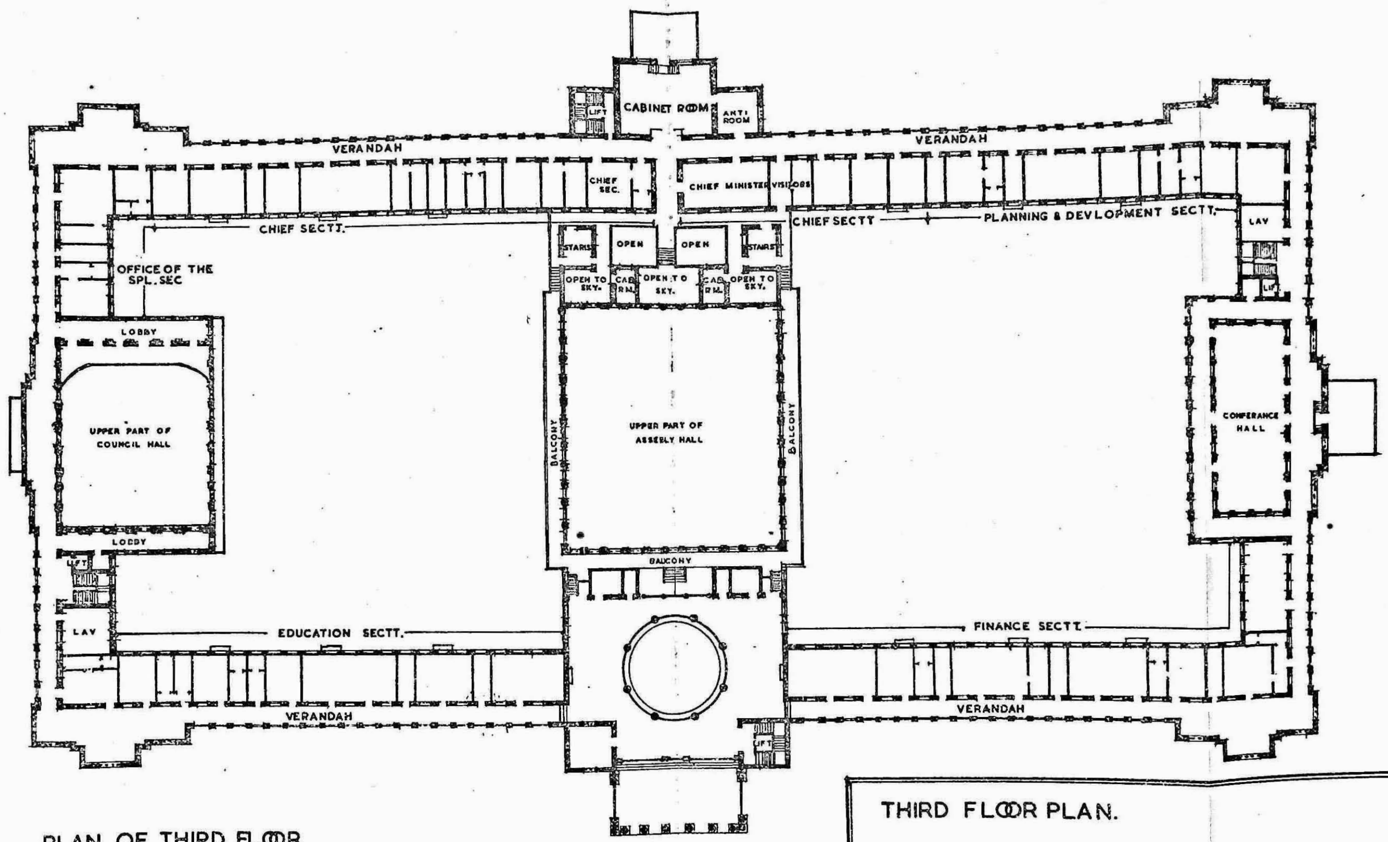

PLAN OF THIRD FLOOR

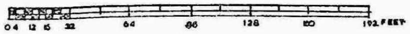

THIRD FLOOR PLAN.

VIDHANA SOUDHA BANGALORE.

V. KRISHNAPPA.	[signature]	[signature] 6-12-56	[signature] 6-12-56
ASST'D MAN	ASST. ARCHITECT.	GOVT. ARCHITECT	CHIEF ENGINEER.

C 7

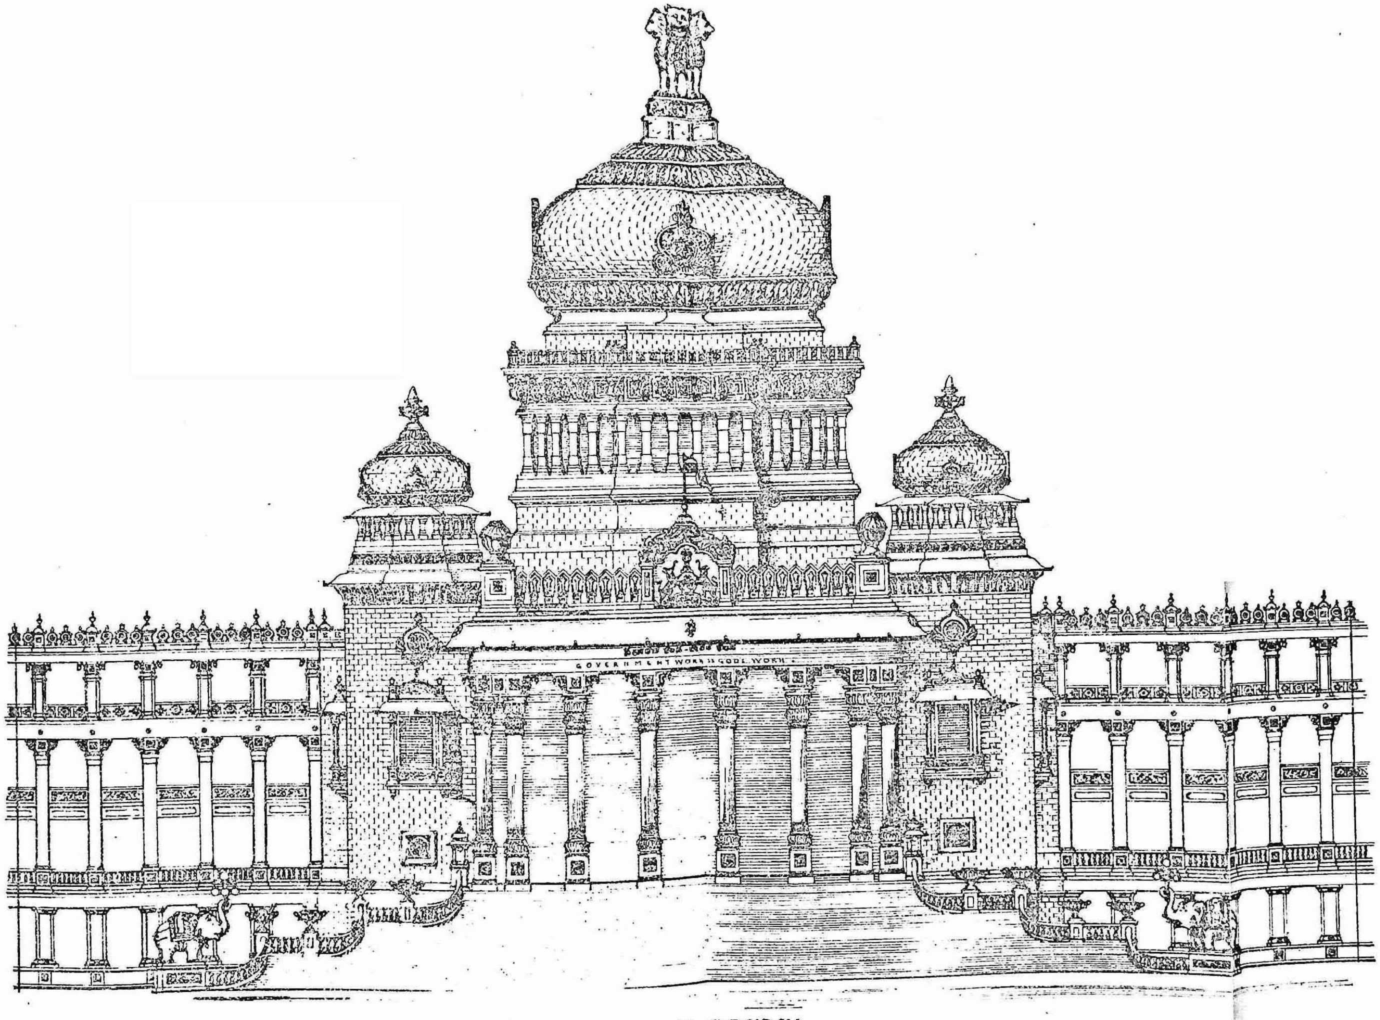

VIDHANA-SOUDHA

BANGALORE.

Drawn by W. S. Sai Ram, Architectural D'man, 30-11-1956

Asst. Arch.

Govt: Architect

Chief Engineer 5.11.56

2097

B-6

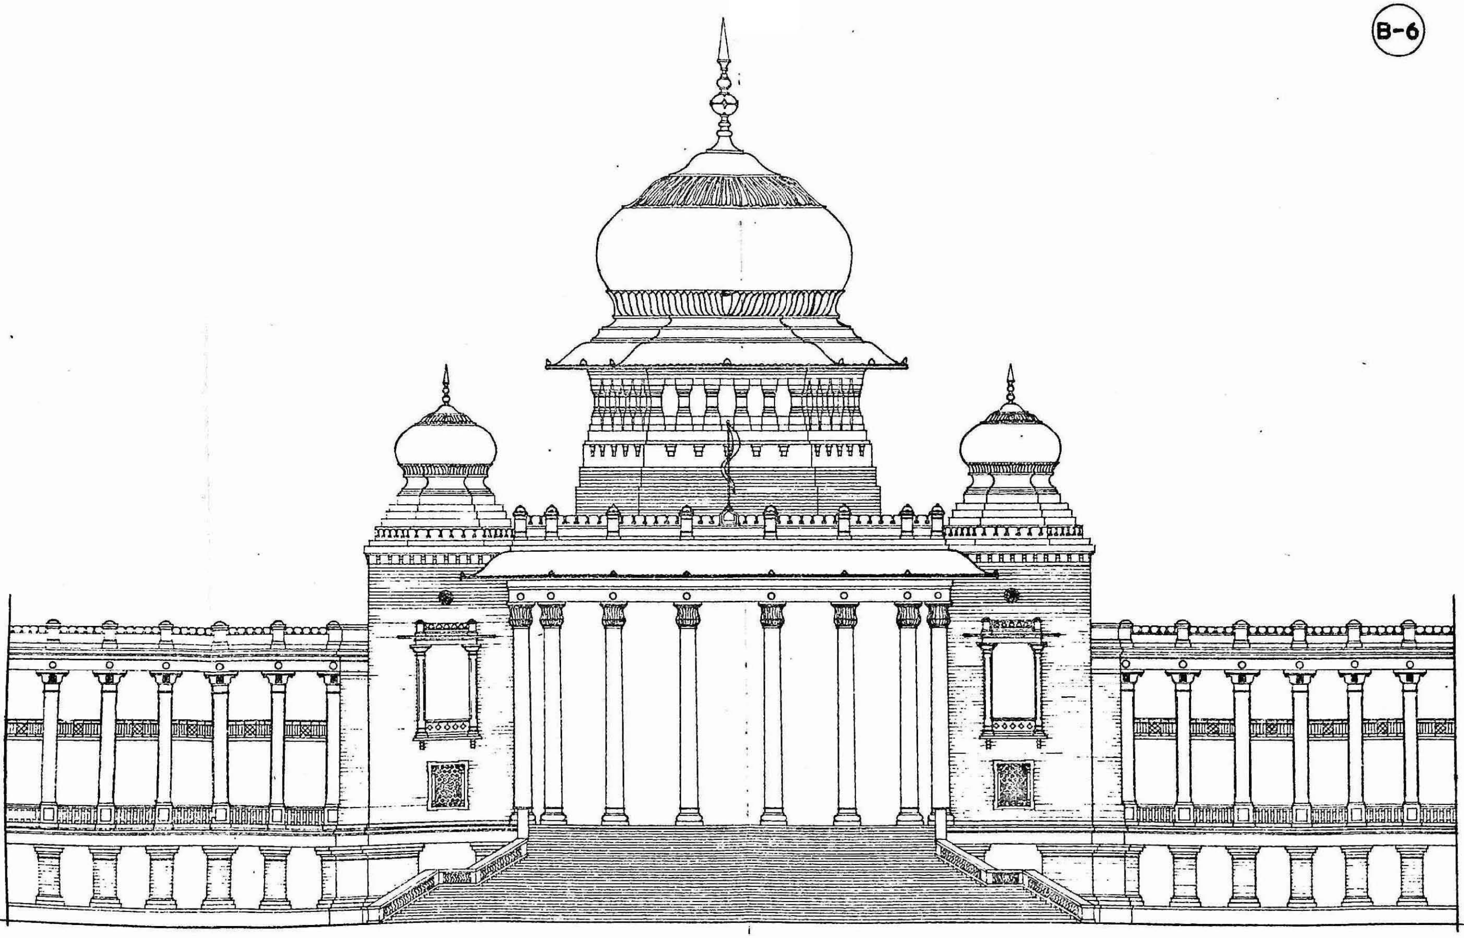

HOUSES OF LEGISLATURE BANGALORE.

ASST. D'MAN | HEAD DRAUGHTSMAN | ASST. ARCHITECT | GOVT ARCHITECT | CHIEF ENGINEER OF MYSORE

2097

B-7

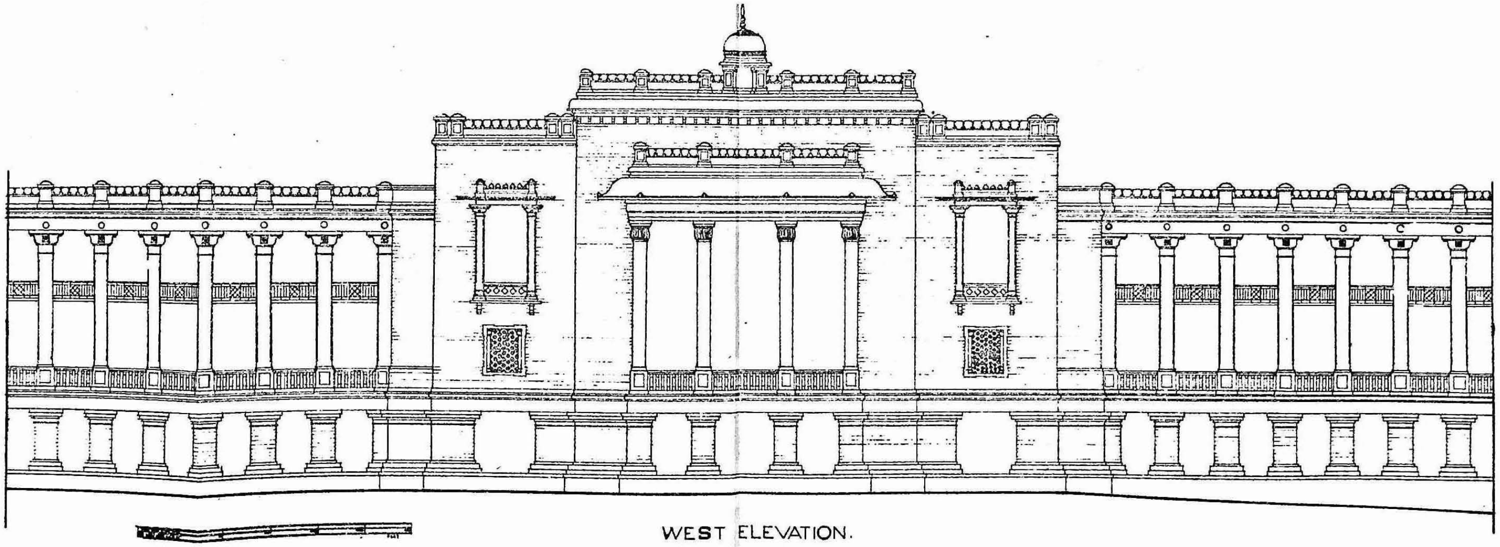

WEST ELEVATION.

• VIDHANA · SOUDHA · BANGALORE •

ASST. D'MAN.

ARCH. D'MAN.

(Sd) V. Hanumantha Rao Naidu
ASST. ARCHITECT.

(Sd) B R Manickam 13-5-53.
GOVT. ARCHITECT.

(Sd) K.S. Gangadhara
CHIEF ENGINEER OF MYSORE

C_B

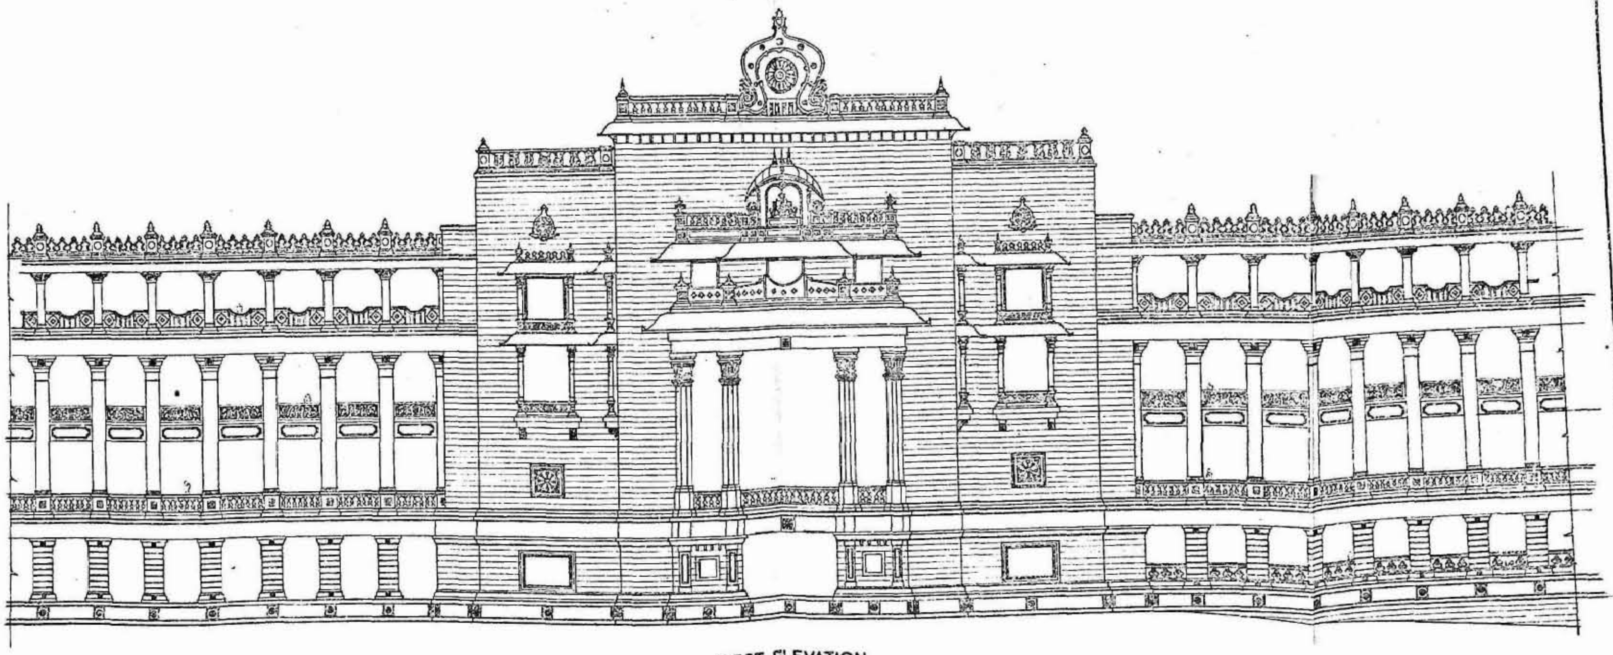

WEST ELEVATION

VIDHANA SOUDHA. - BANGALORE.

ASST. D'MAN. | ASST. ARCHITECT. | 27.11.36 GOVT. ARCHITECT. | CHIEF ENGINEER.

2097

B-8

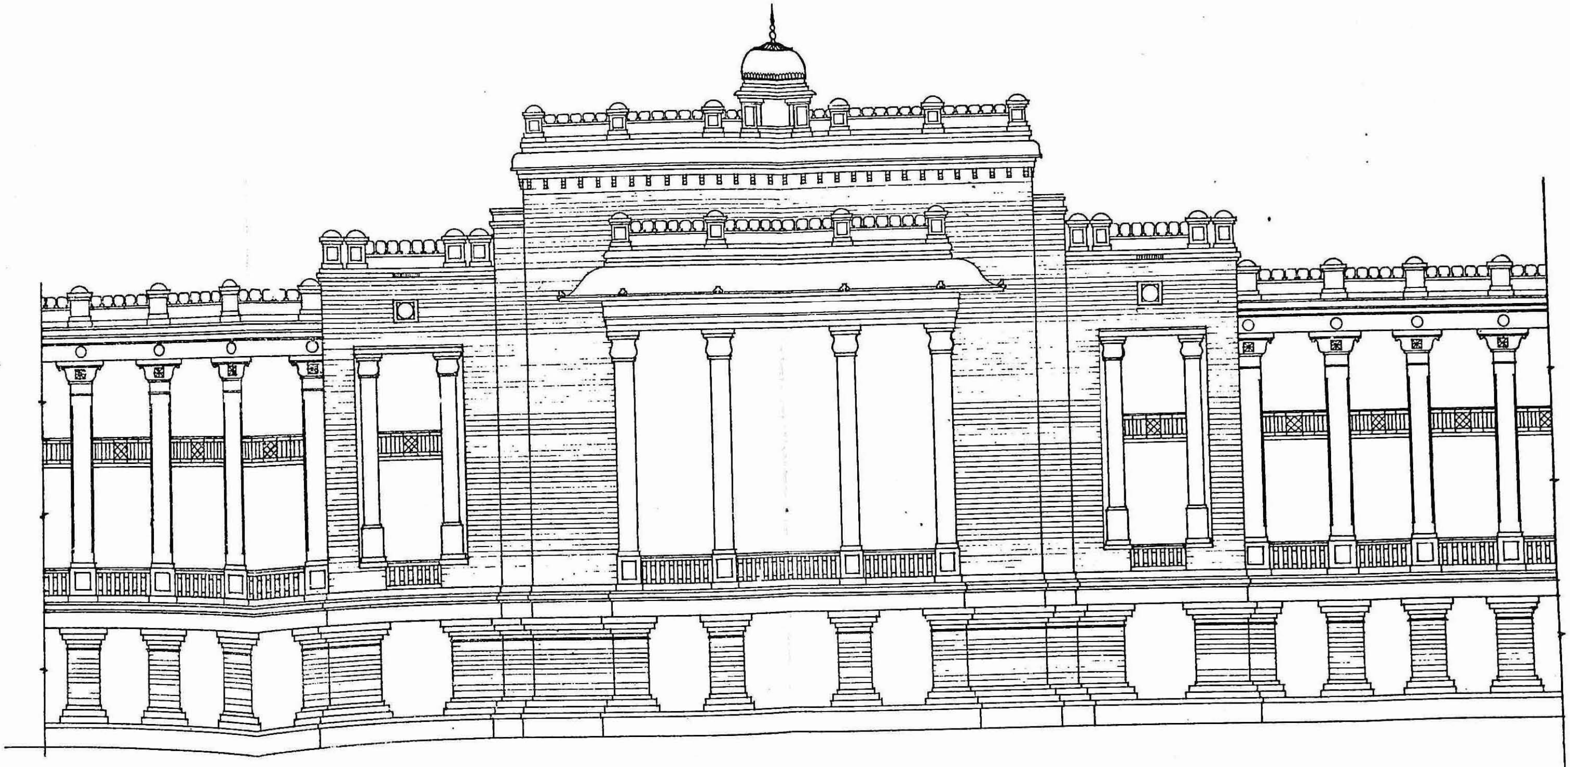

NORTH ELEVATION

FEET.

· HOUSES OF LEGISLATURE · BANGALORE. ·

M.L.N. SWAMY.
ASST. D'MAN.

(SD). H.C.S. BHATTA. 4-12-'52.
ARCHL. D'MAN.

(SD) V. HANUMANTHA RAO NAIDU
ASST. ARCHITECT.

(SD). B.R. MANICKAM. 5-12-'52.
GOVT. ARCHITECT.

(SD) K.S. GANGADHARA. 18-5-'53.
CHIEF ENGINEER OF MYSORE.

C.9

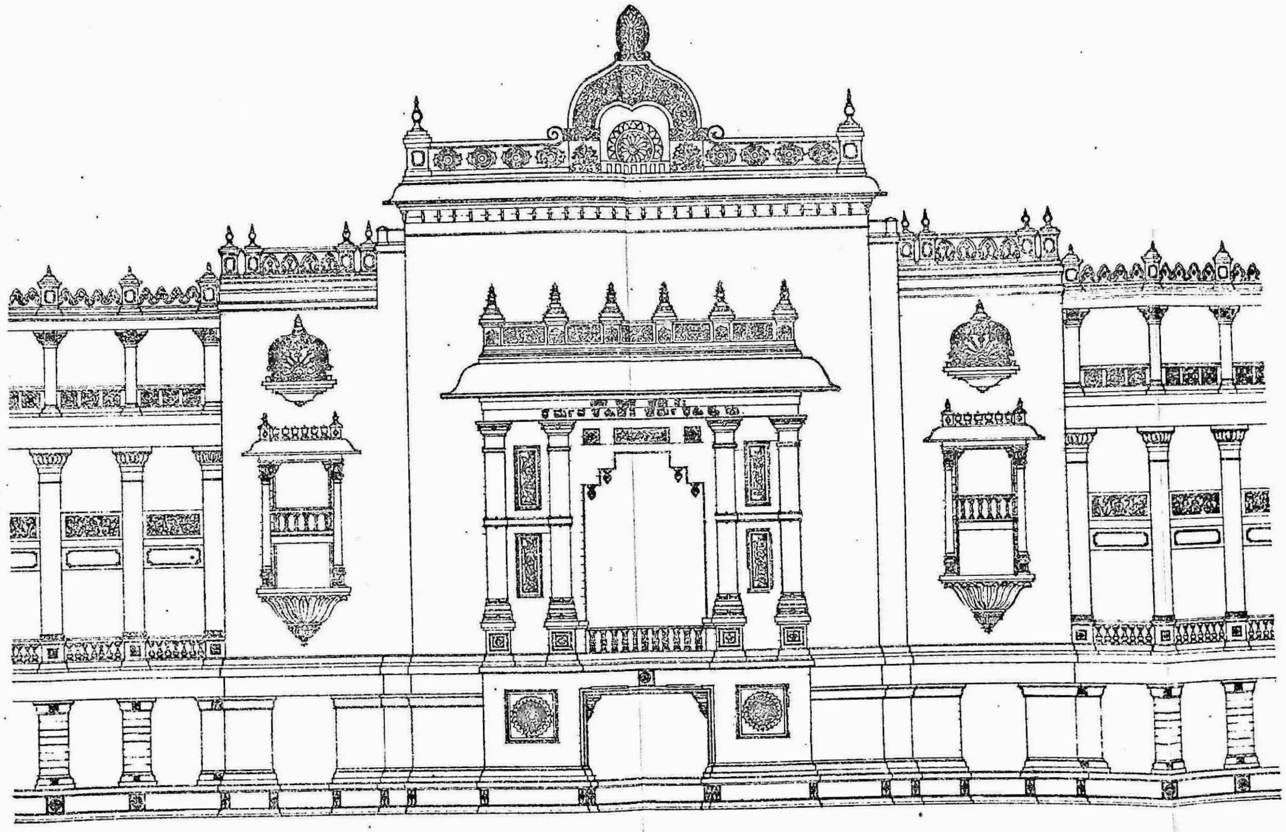

NORTH - ELEVATION.

VIDHANA SOUDHA, BANGALORE.

ASST. D'MAN. ASST. ARCHITECT. GOVT. ARCHITECT. 28.11.56 CHIEF ENGINEER.

B-9

2097

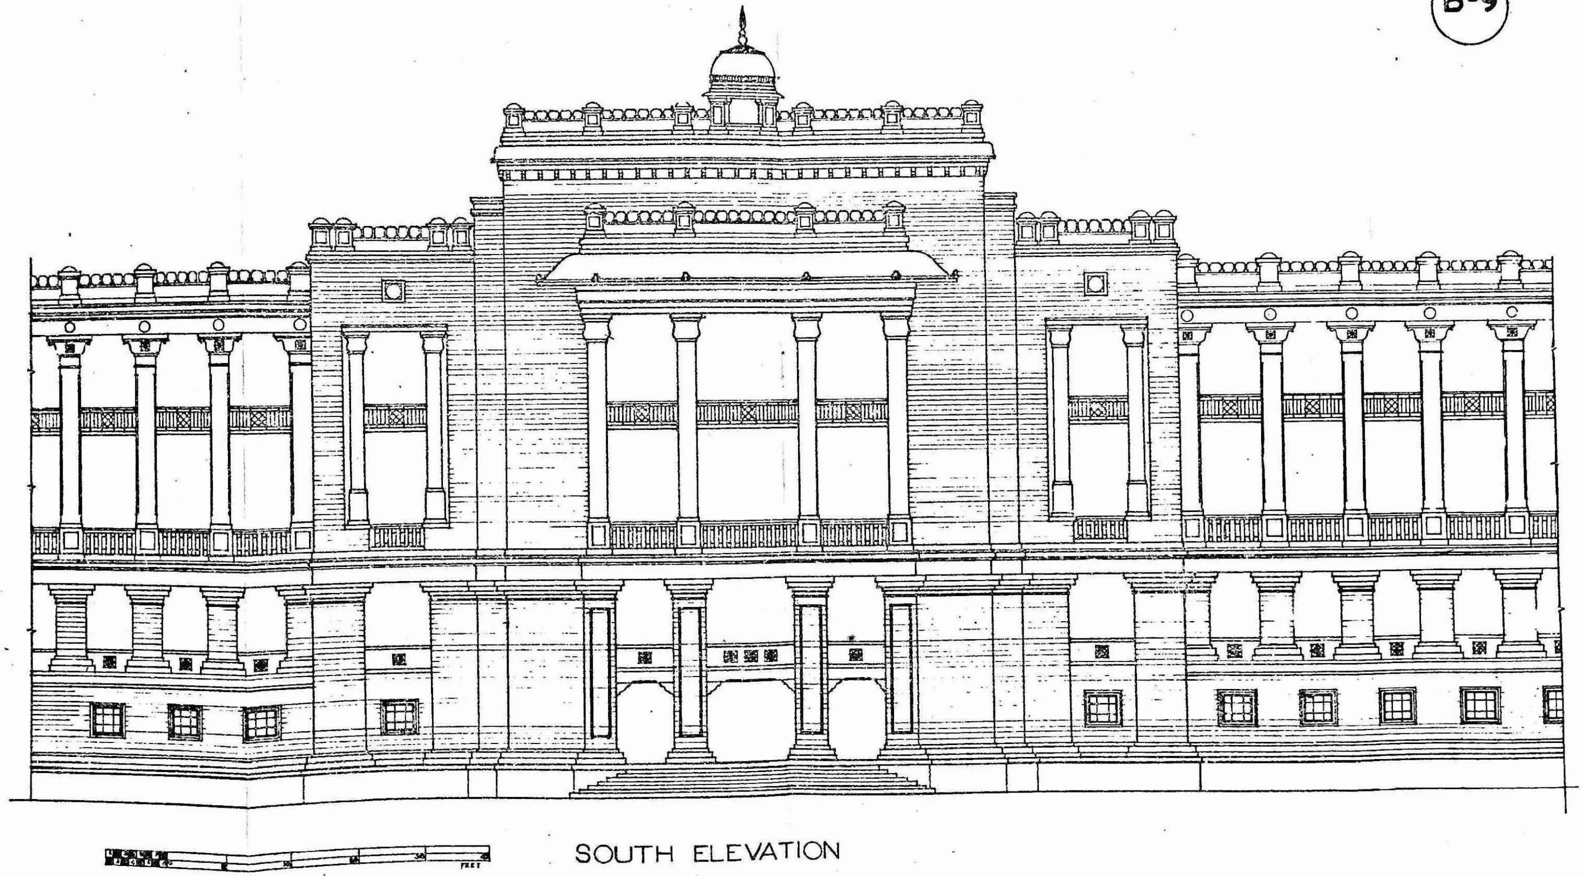

SOUTH ELEVATION

• VIDHANA • SOUDHA • BANGALORE •

M.L.N. SWAMY.
ASST D'MAN.

(SD) H.C.S. BHATTA 25-4-53.
ARCH. D'MAN.

(SD) V. HANUMANTHA RAO NAIDU.
ASST. ARCHITECT.

(SD) B.R. MANICKAM. 25-4-53
GOVT. ARCHITECT.

(SD) K.S. GANGADHARA. 18-5-53
CHIEF ENGINEER OF MYSORE.

C.10

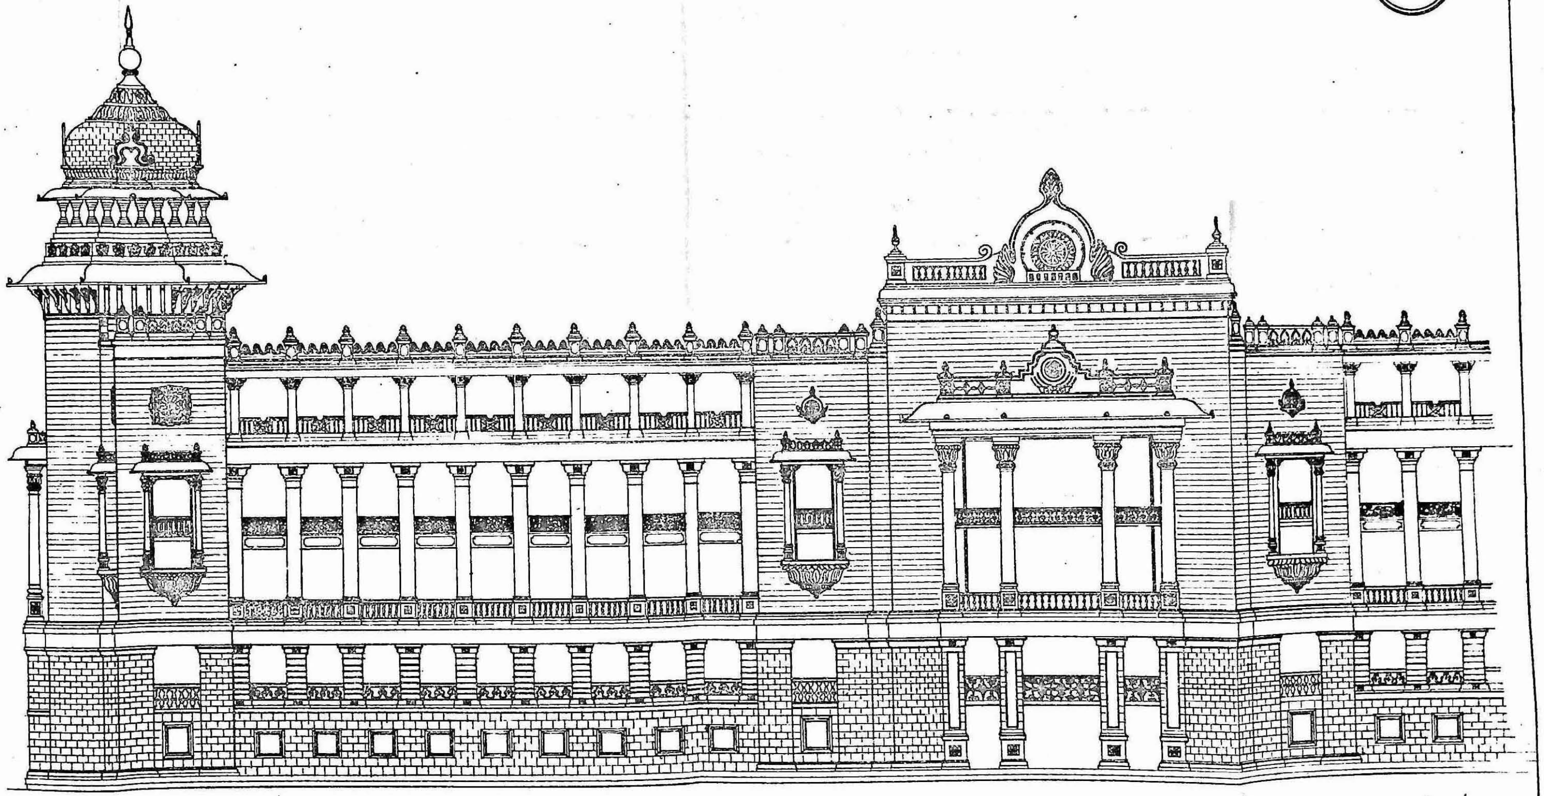

SOUTH ELEVATION.

VIDHANA SOUDHA, BANGALORE.

FEET

ASST. DMAN.

ASST. ARCHITECT.

3-12-56
GOVT. ARCHITECT.

CHIEF ENGINEER.

C11

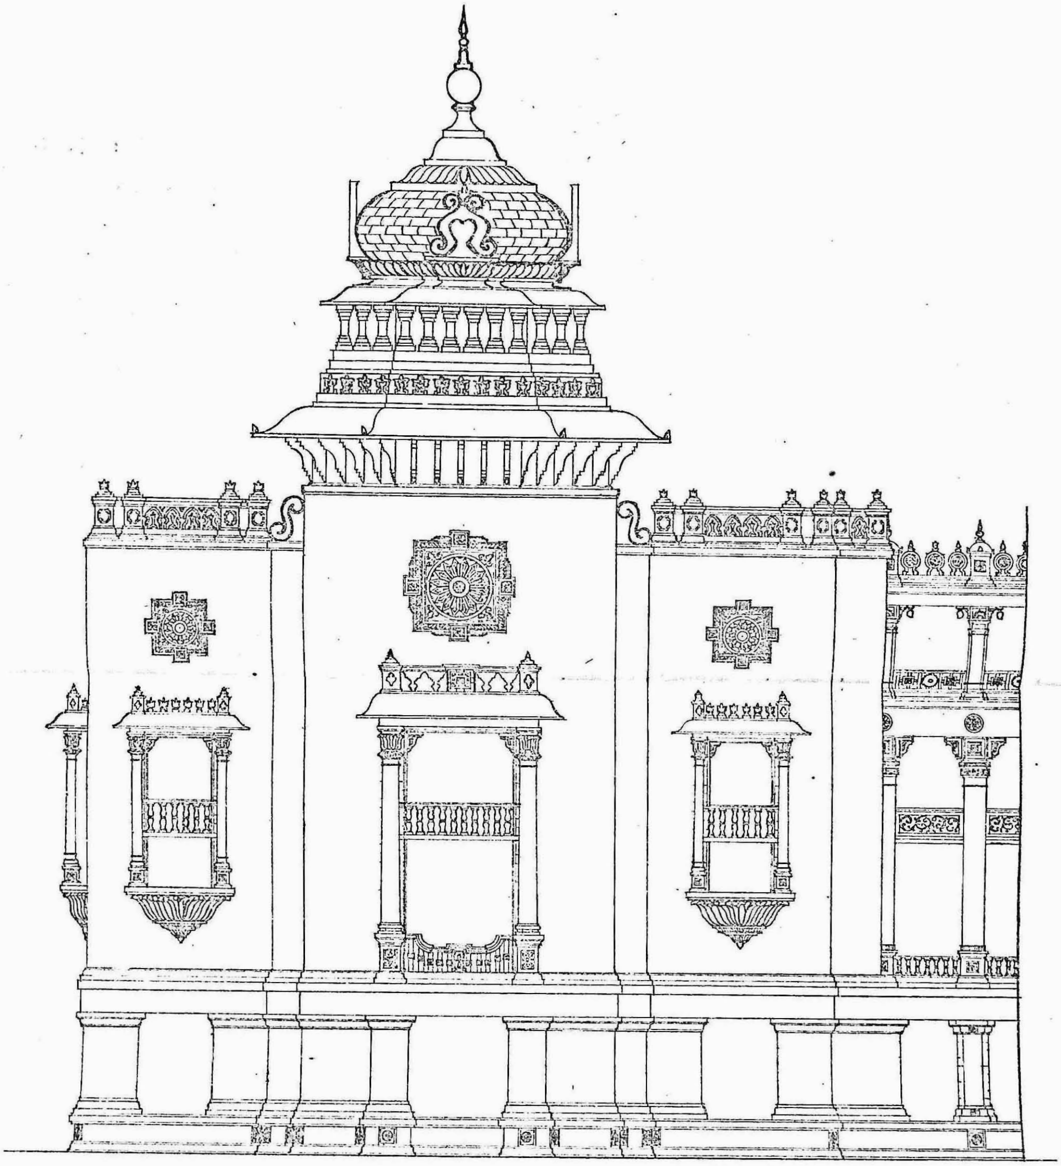

SOUTH EAST CORNER ELEVATION

VIDHANA SOUDHA BANGALORE.

FEET.

		B.R. Manickam 5-11-1956	H. Ananthachar 5/11/56
ASST. D'MAN.	ASST. ARCHITECT.	GOVT. ARCHITECT.	CHIEF ENGINEER.

FRONT ELEVATION [illegible] BAYS
WEST ELEVATION [illegible]

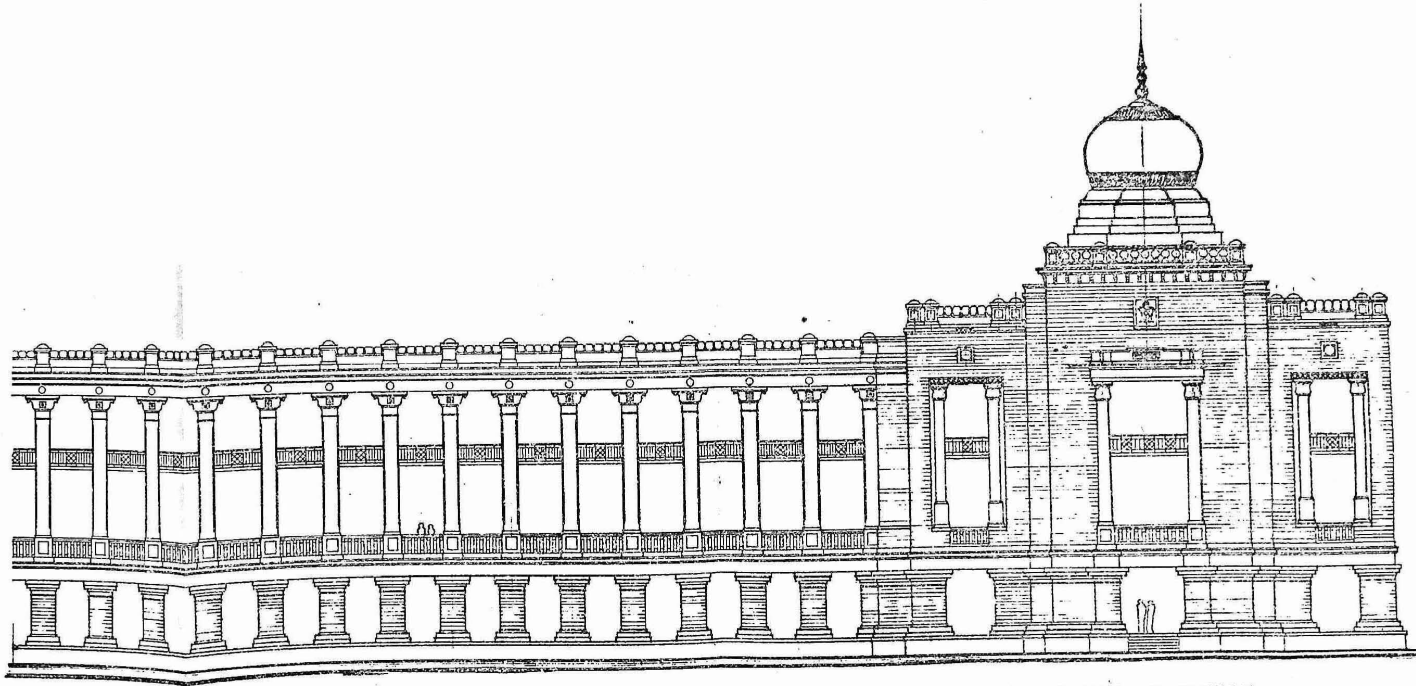

NORTH-EAST CORNER ELEVATION.

VIDHANA SOUDHA. BANGALORE.

B-10

(SD). H.C.S.BHATTA.
H.DN. 15.10.1952.

(SD). V. HANUMANTHA RAO NAIDU.
ASST. ARCHITECT.

(SD). B.R.MANICKAM
GOVT. ARCHITECT.

(SD). K.B. GANGADHARA
CHIEF ENGINEER.

D1

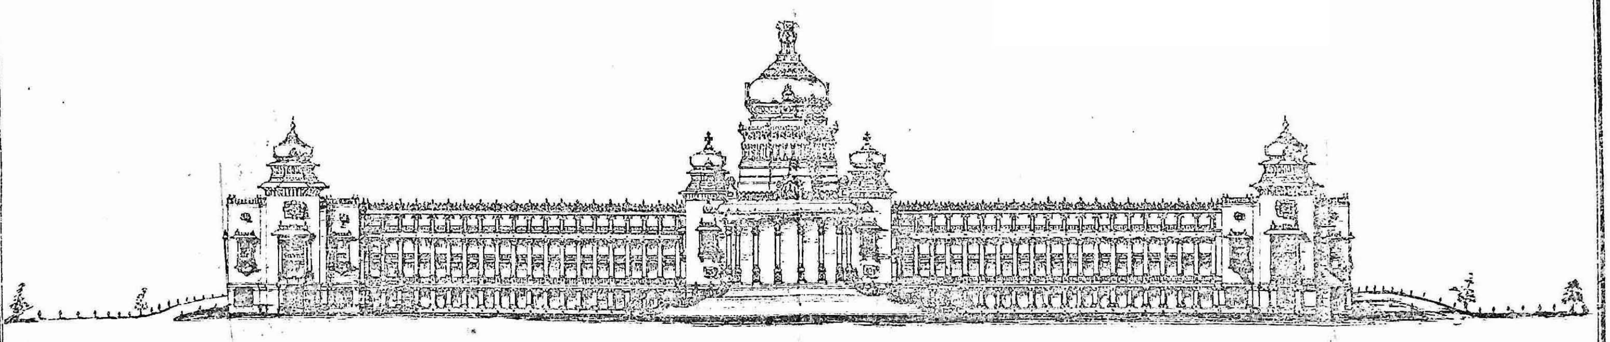

VIDHANA SOUDHA
BANGALORE

DRA BY
Sri Ram 31-12-1956
ARC TURAL DRAUGHTS. MAN

ASST. ARCHITECT

22-12-56
GOVT. ARCHITECT

H. Anantmachar 20/12/56
CHIEF ENGINEER

D2

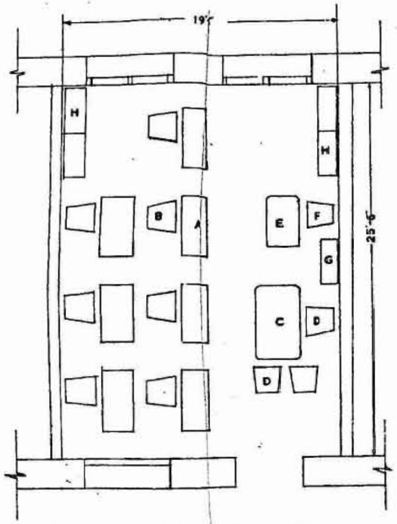

BRANCH OFFICE

A	-CLERKS TABLE	4' × 2¼' × 2½'
B	- -DO- - CHAIR	2' × 1¾ × 3'
C	-SUPT. TABLE	5' × 3' × 2½'
D	- -DO- - CHAIR	2' × 1¾ × 3'
E	-TYPS. TABLE	3½ × 2¼ × 2½
F	- -DO- - CHAIR	2' × 1½ × 3'
G	-SIDE-RACK	3' × 1¼ × 2½
H	-CUPBOARD- (STEEL)	3' × 1½ × 6

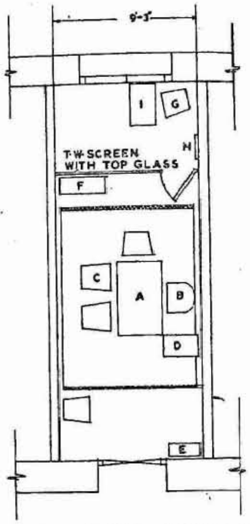

ASST. SECRETARY'S ROOM.

A	-OFFICE TABLE	6' × 3' × 2½
B	-REVOLVING CHAIR	2' × 2' × 3
C	-CHAIR	2' × 1¾ × 3
D	-SIDE-RACK	2½ × 1¼ × 2½
E	-HAT STAND	2' × 1' × 6'
F	-CUPBOARD (STEEL)	3' × 1½ × 6'
G	-CHAIR	2' × 1½ × 3
H	-WALL MIRROR	2½ × 1¼ × 4
I	-TABLE	3' × 1½ × 2½

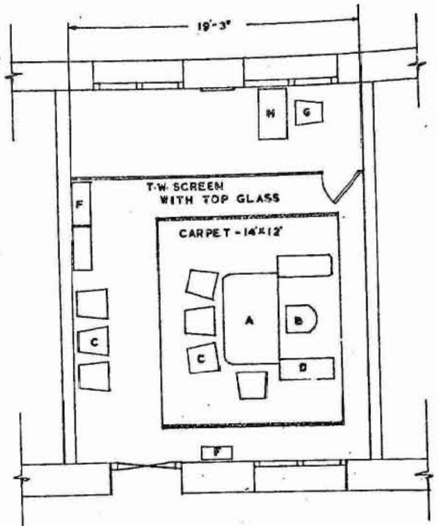

SECRETARY'S ROOM.

A	-OFFICE TABLE	6' × 3½ × 2½
B	-REVOLVING CHAIR	2' × 2' × 3
C	-CHAIR	2' × 1¾ × 3
D	-SIDE-RACK	3½ × 1½ × 2½
E	-HAT STAND	2' × 1' × 6
F	-CUPBOARD	3' × 1½ × 6
G	-CHAIR	2' × 1½ × 3'
H	-TABLE	3½ × 2' × 2½
I	-WALL MIRROR.	3' × 2' × 4'

ARRANGEMENT OF FURNITURE
VIDHANA SOUDHA – BANGALORE.

FEET

TRACED BY M.S.A.S.

ASST. ARCHITECT. GOVT. ARCHITECT. CHIEF. ENGINEER.

H. Anantha... 6.11.56

D2

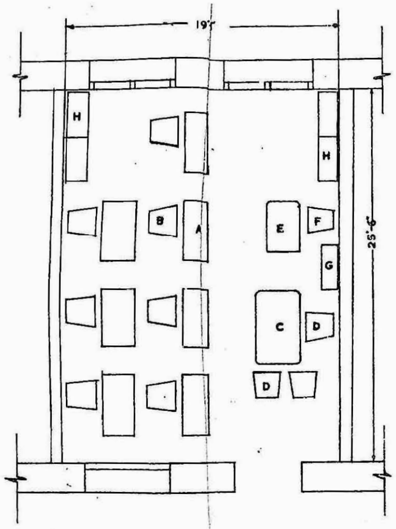

BRANCH OFFICE

A	-CLERKS TABLE	4'×2¼'×2½'
B	- -DO- - CHAIR	2'×1¾×3'
C	-SUPT. TABLE	5'×3'×2½'
D	- -DO- - CHAIR	2'×1¾×3'
E	-TYPS. TABLE	3½×2¼×2½
F	- -DO- - CHAIR	2'×1¾×3'
G	-SIDE-RACK	3'×1¼×2½
H	-CUPBOARD- (STEEL)	3'×1½×6'

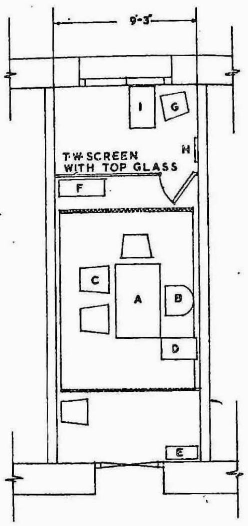

ASST. SECRETARY'S ROOM.

A	-OFFICE TABLE	6'×3'×2½'
B	-REVOLVING CHAIR	2'×2'×3
C	-CHAIR	2'×1¾×3
D	-SIDE-RACK	2½×1¼×2½
E	-HAT STAND	2'×1'×6'
F	-CUPBOARD (STEEL)	3'×1½×6'
G	-CHAIR	2'×1½×3
H	-WALL MIRROR	2½×1½×4
I	-TABLE	3'×1½×2½

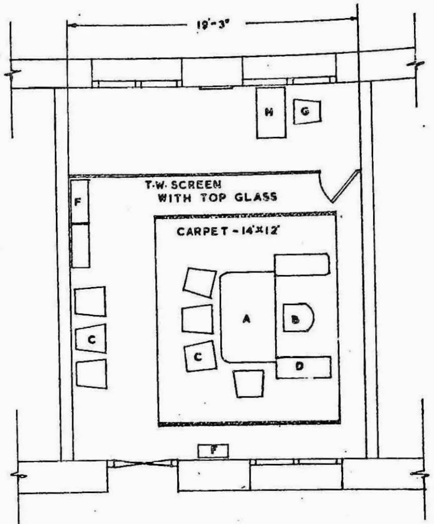

SECRETARY'S ROOM.

A	-OFFICE TABLE	6'×3½×2½
B	-REVOLVING CHAIR	2'×2'×3
C	-CHAIR	2'×1¾×3
D	-SIDE-RACK	3½×1½×2½
E	-HAT STAND	2'×1×6
F	-CUPBOARD	3'×1½×6
G	-CHAIR	2'×1½×3
H	-TABLE	3½×2×2½
I	-WALL MIRROR.	3'×2×4'

ARRANGEMENT OF FURNITURE
VIDHANA SOUDHA - BANGALORE.

FEET

TRACED BY M.S.A.S.

ASST. ARCHITECT.

GOVT. ARCHITECT.

H. Anantha... 6.11.56
CHIEF. ENGINEER.

D3

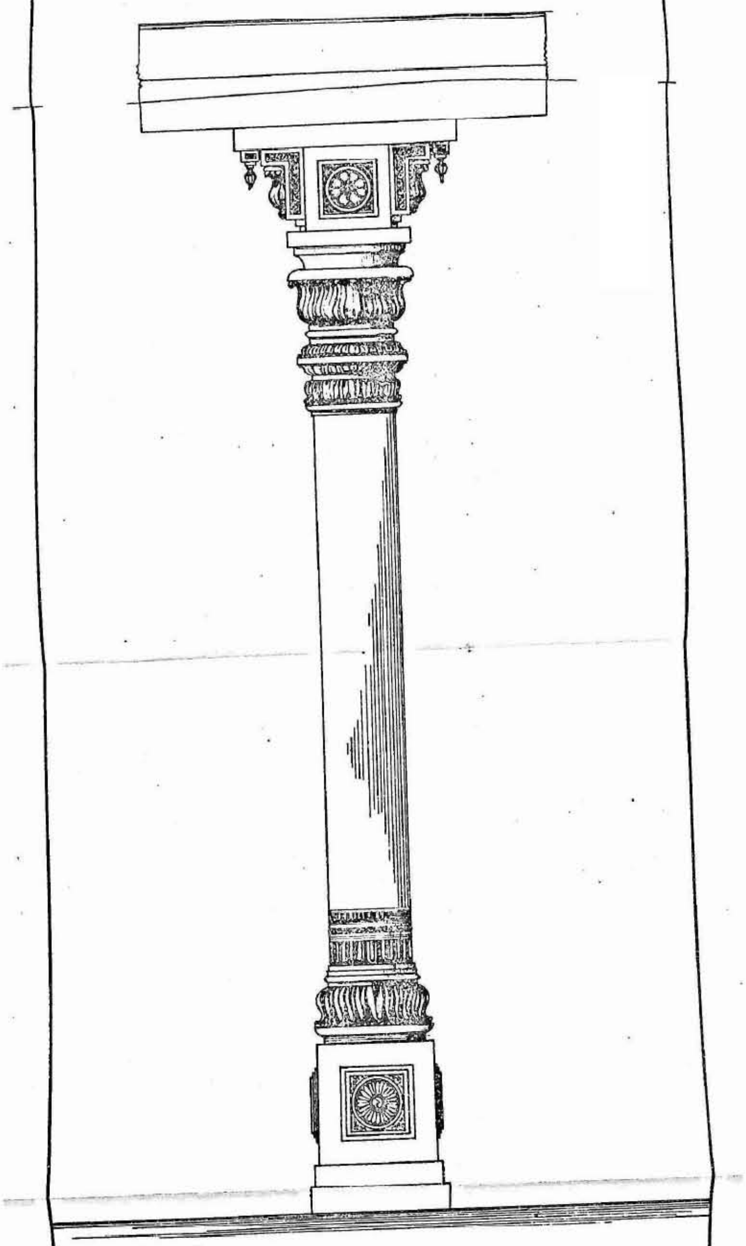

FRONT PILLAR

VIDHANA SOUDHA

BANGALORE

ARCHITECTURAL D'SMAN
7.11.1956

ASST: ARCHITECT

19.11.56
GOVT: ARCHITECT

19.11.56
CHIEF ENGINEER

D.4

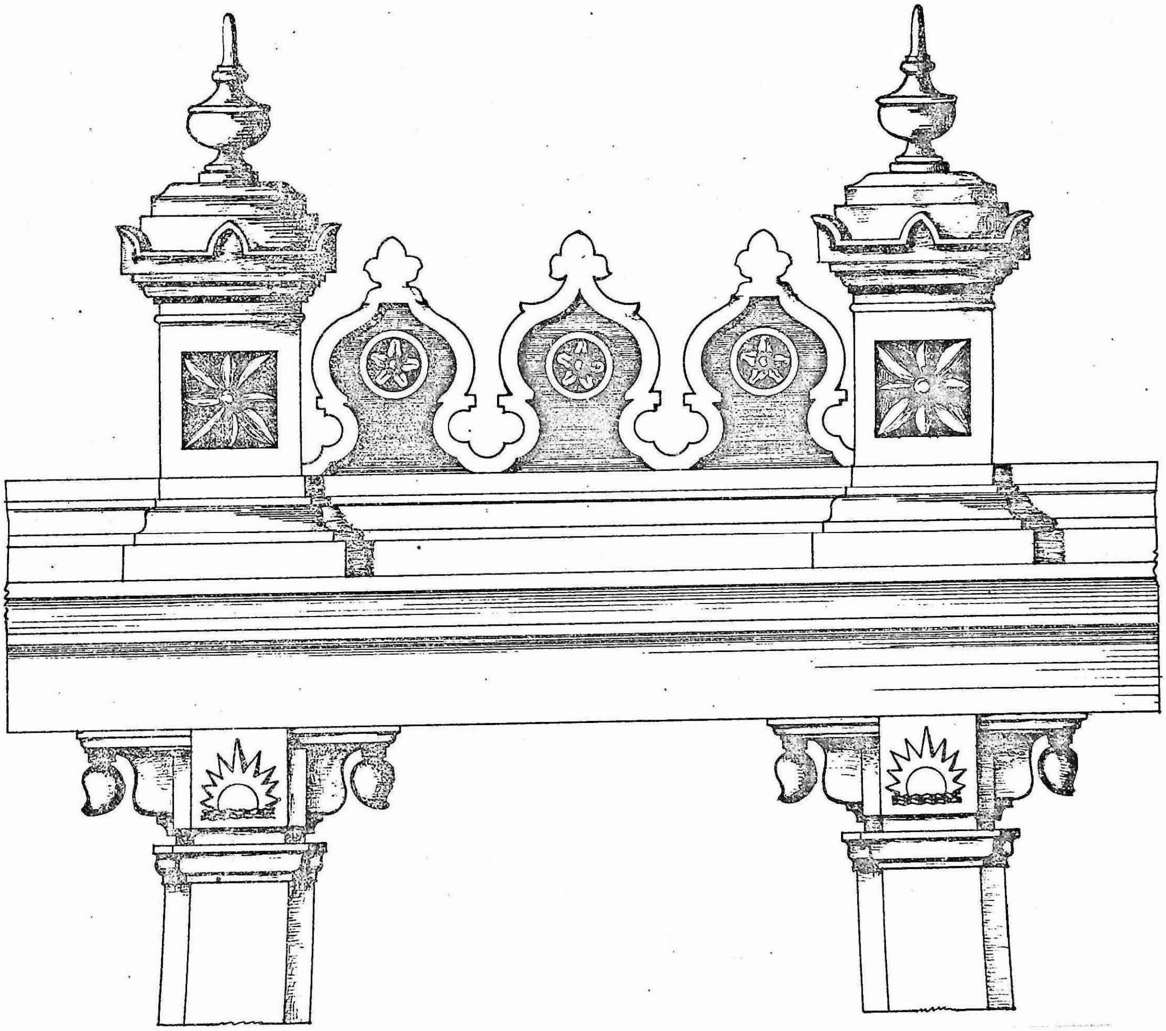

H. S. Sri Ram.
ARCHITECTURAL DRAUGHTSMAN
27-11-56

[signature]
ASST: ARCHITECT

[signature]
27-11-56
GOVT: ARCHITECT

H. Ananthachar
27-11-56
CHIEF ENGINEER

PEDIMENT. WESTERN - ELEVATION

VIDHANA SOUDHA

BANGALORE

D 5

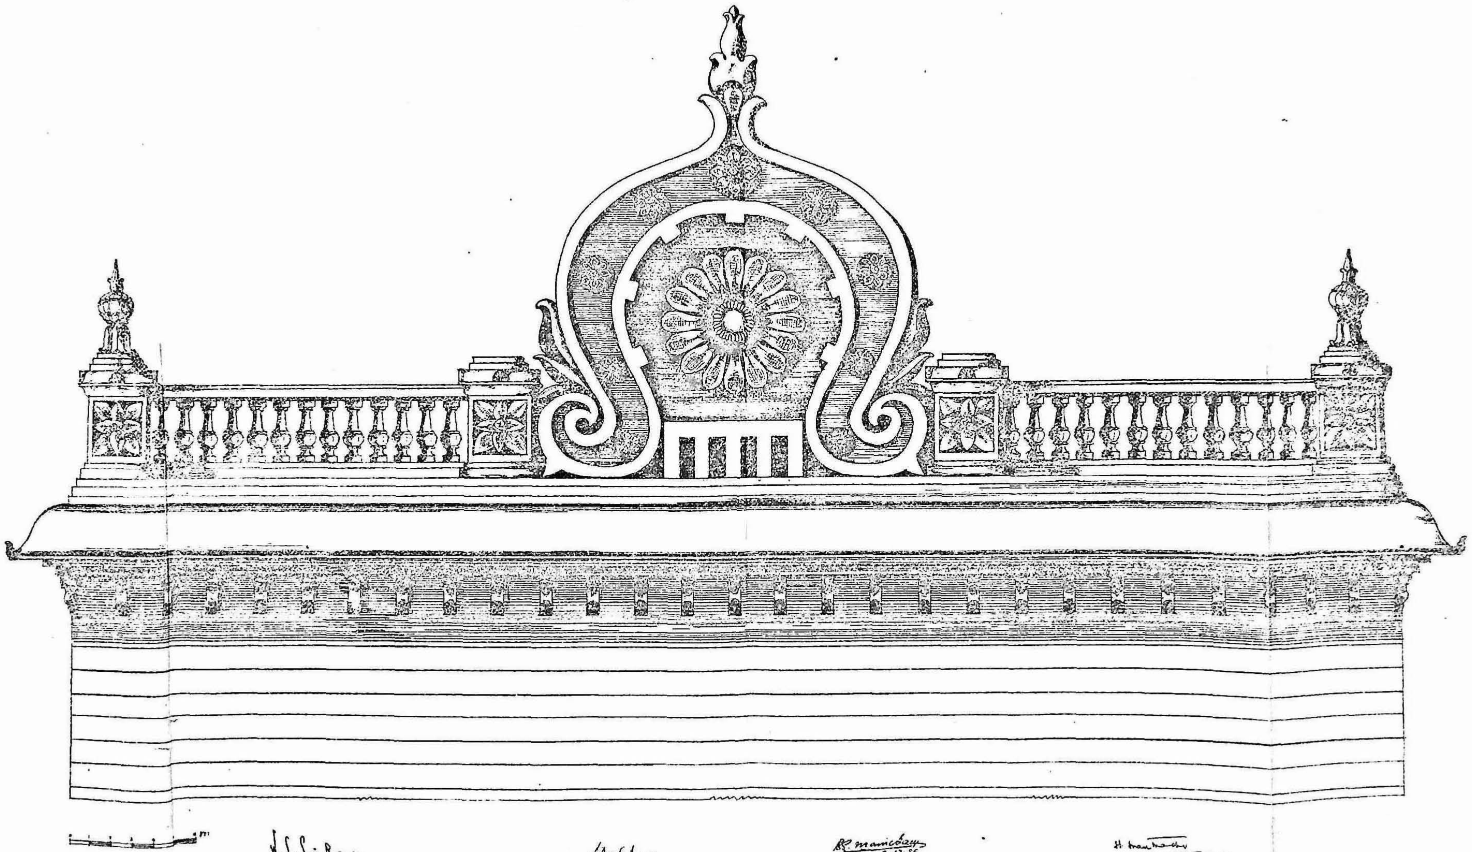

H. S. Sri Ram
ARCHITECTURAL DRAUGHTS MAN
5 · 12 · 1956

ASST: ARCHITECT

6 · 12 · 56
GOVT: ARCHITECT

CHIEF ENGINEER

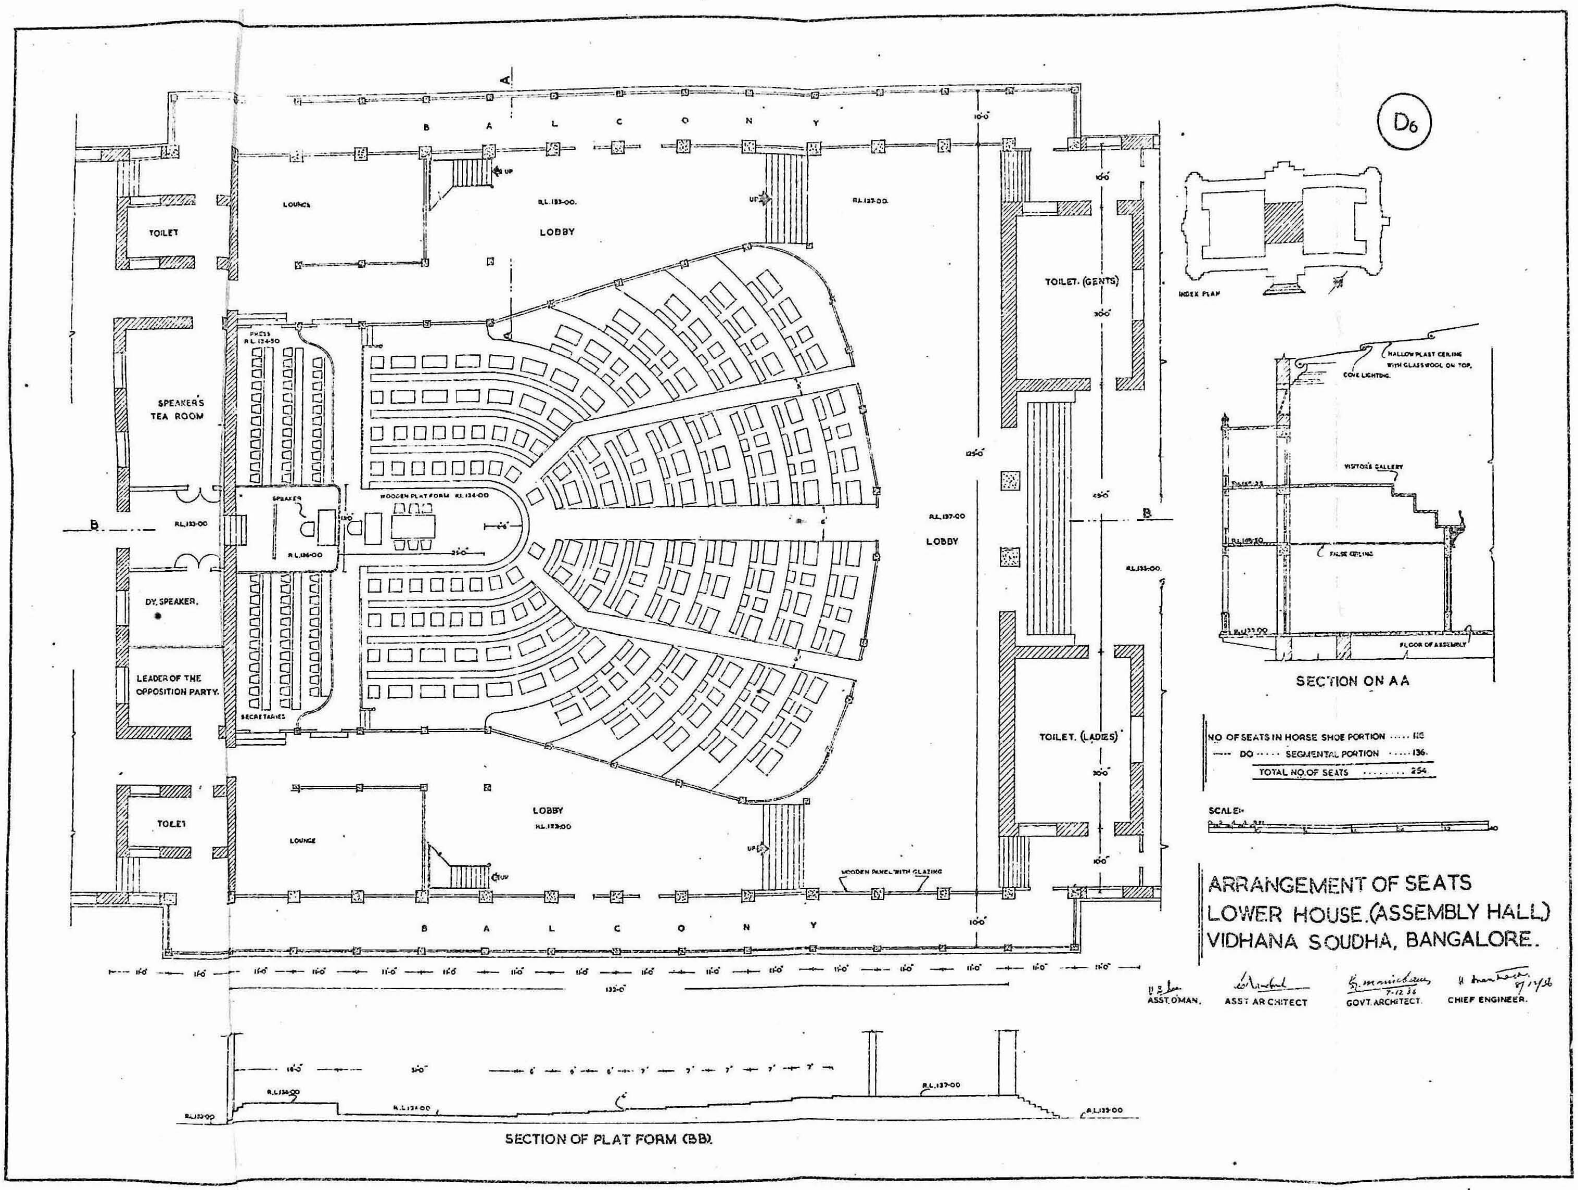
D6
BALCONY
LOUNGE
LOBBY
R.L.133-00
R.L.137-00
UP
TOILET
TOILET. (GENTS)
TOILET. (LADIES)
SPEAKER'S TEA ROOM
DY. SPEAKER.
LEADER OF THE OPPOSITION PARTY.
PRESS
SECRETARIES
SPEAKER
WOODEN PLAT FORM R.L.134-00
R.L.136-00
WOODEN PANEL WITH GLAZING
INDEX PLAN
SECTION ON AA
VISITOR'S GALLERY
FALSE CEILING
FLOOR OF ASSEMBLY
NO. OF SEATS IN HORSE SHOE PORTION 118
— DO — SEGMENTAL PORTION 136
TOTAL NO. OF SEATS 254
SCALE:-
ARRANGEMENT OF SEATS
LOWER HOUSE. (ASSEMBLY HALL)
VIDHANA SOUDHA, BANGALORE.
ASST. D'MAN.
ASST. ARCHITECT
GOVT. ARCHITECT.
CHIEF ENGINEER.
SECTION OF PLAT FORM (BB).

D7

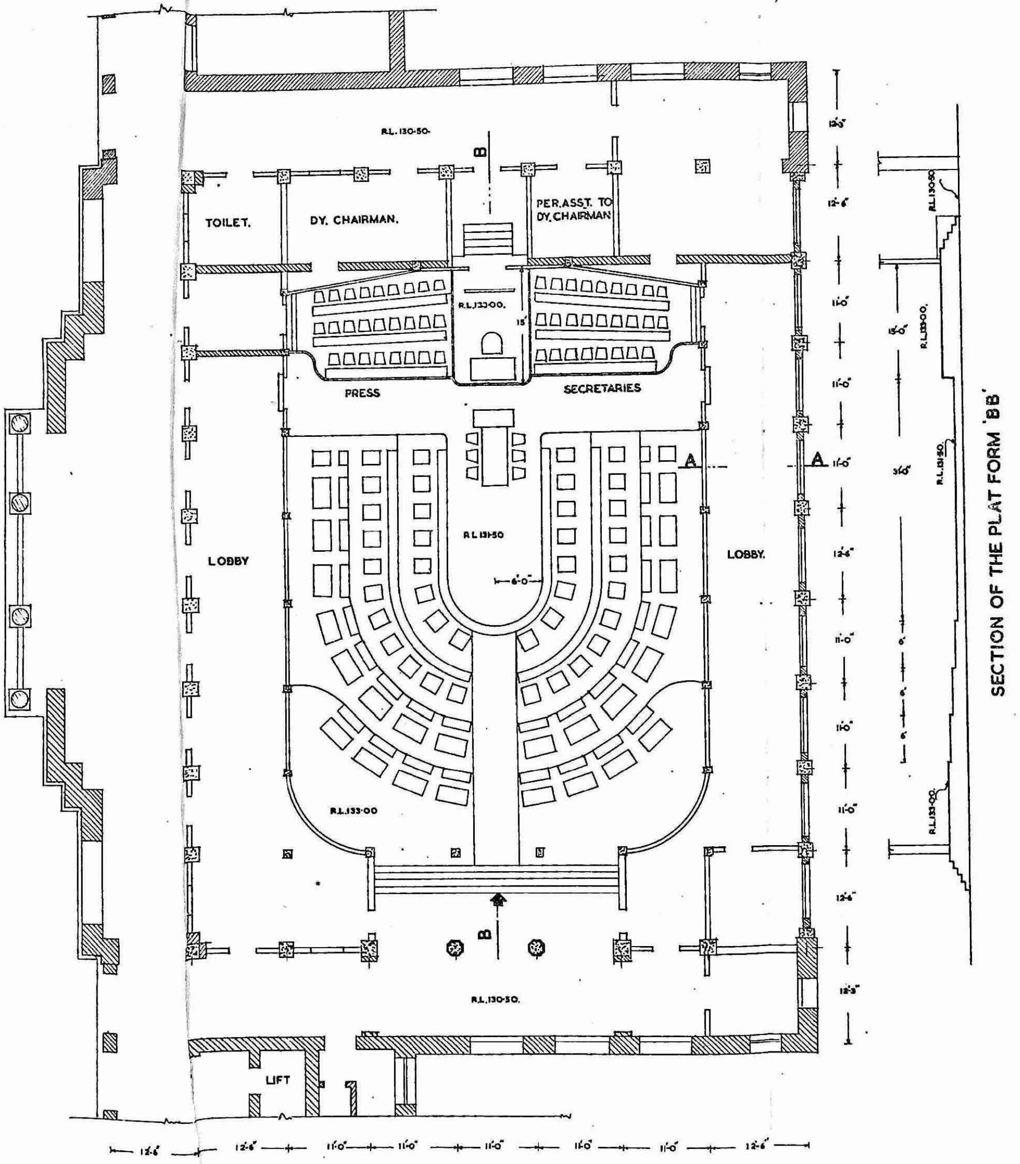

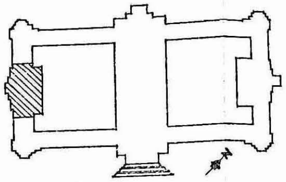

INDEX PLAN

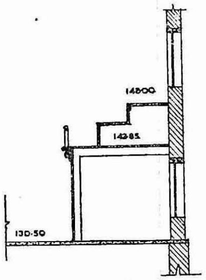

SECTION ON 'A A'

NO OF SEATS IN 1 ST ROW WITH DESKS		16
2 ND	DO	22
3 RD	DO	34
4 TH	DO	16
TOTAL		88

SCALE:- FEET.

ARRANGEMENT OF SEATS
COUNCIL HALL (UPPER HOUSE)
VIDHANA SOUDHA, BANGALORE.

ASST. D'MAN. ASST. ARCHITECT. GOVT. ARCHITECT. 15-12-56 CHIEF ENGINEER. 24/12/56

D8

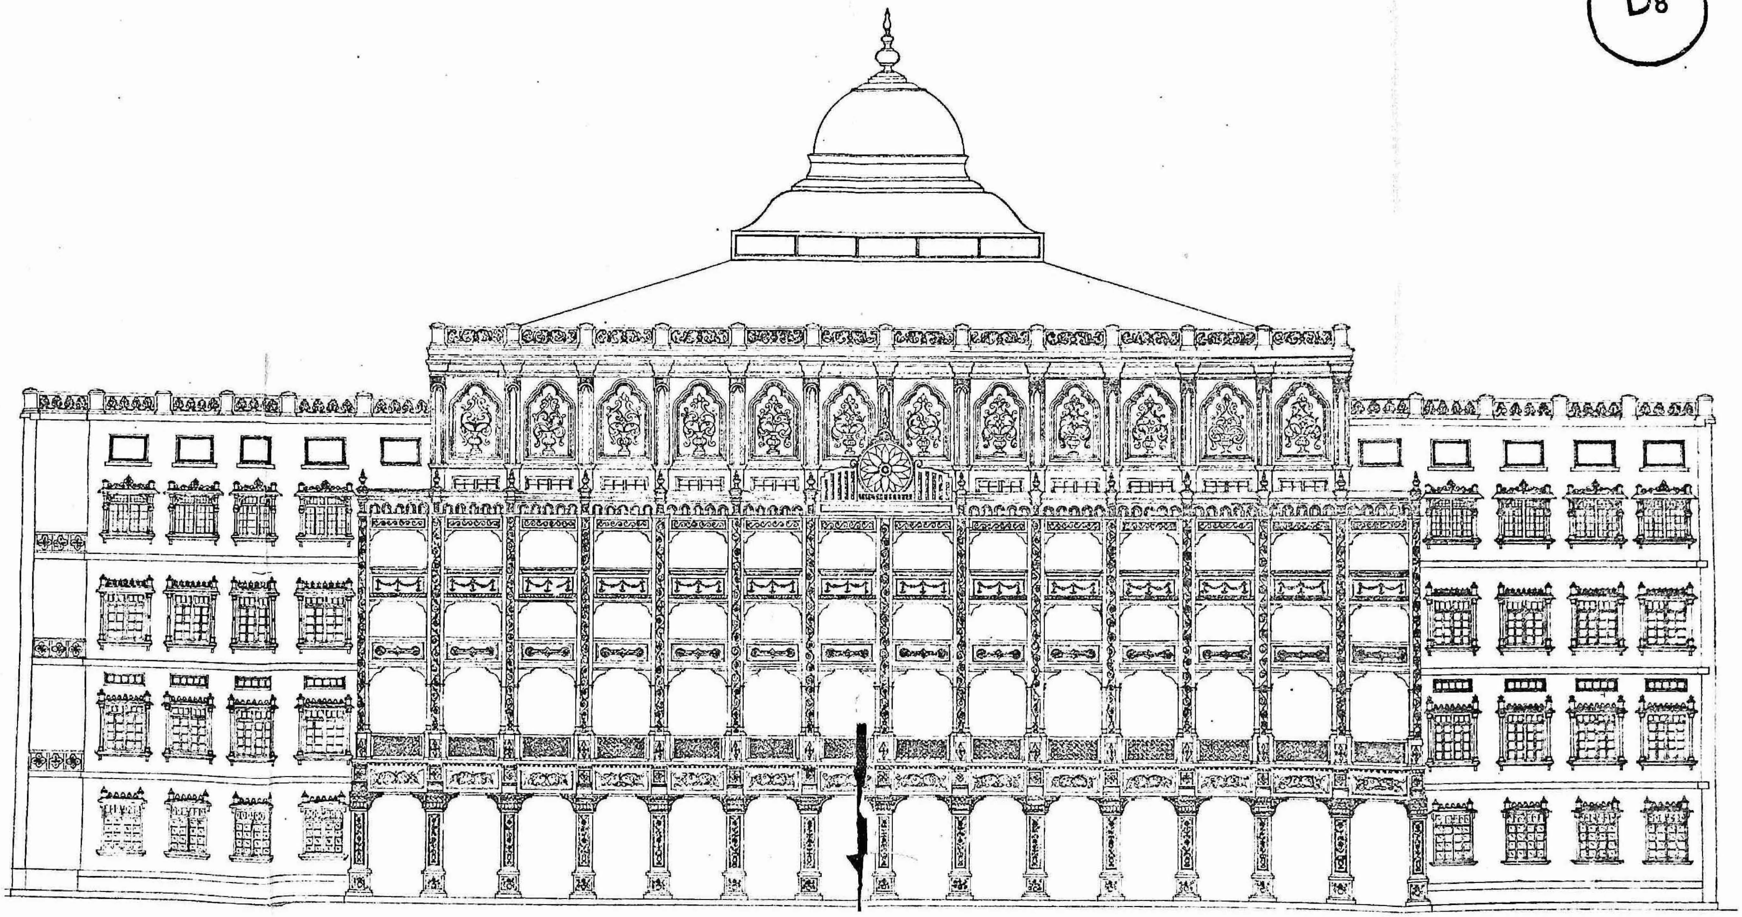

SOUTH ELEVATION OF CENTRAL BLOCK.

FEET

VIDHANA SOUDHA - BANGALORE.

ASST D'MAN.

ASST. ARCHITECT.

6-12-56
GOVT. ARCHITECT.

CHIEF ENGINEER.